VILLAGE OF WHARTON
LANDS/RICHLAND 22-2-12

VOL. 3
PG. 558

TAX MAP COPY

No. 704

A survey of a portion of the North Half of the Southwest quarter of Section 22 in T.2S., R.12E. Also a portion of the Southwest corner of the village of Wharton, Wyandot Co. O., made Jan. 25, 26 & 27, 1934 by W. W. Burk, assisted by C. R. Reynolds, Ross Murray and William Murray.

Name - W. W. Burk
Surveyor
Certificate applied for
Jan. 24th 1934

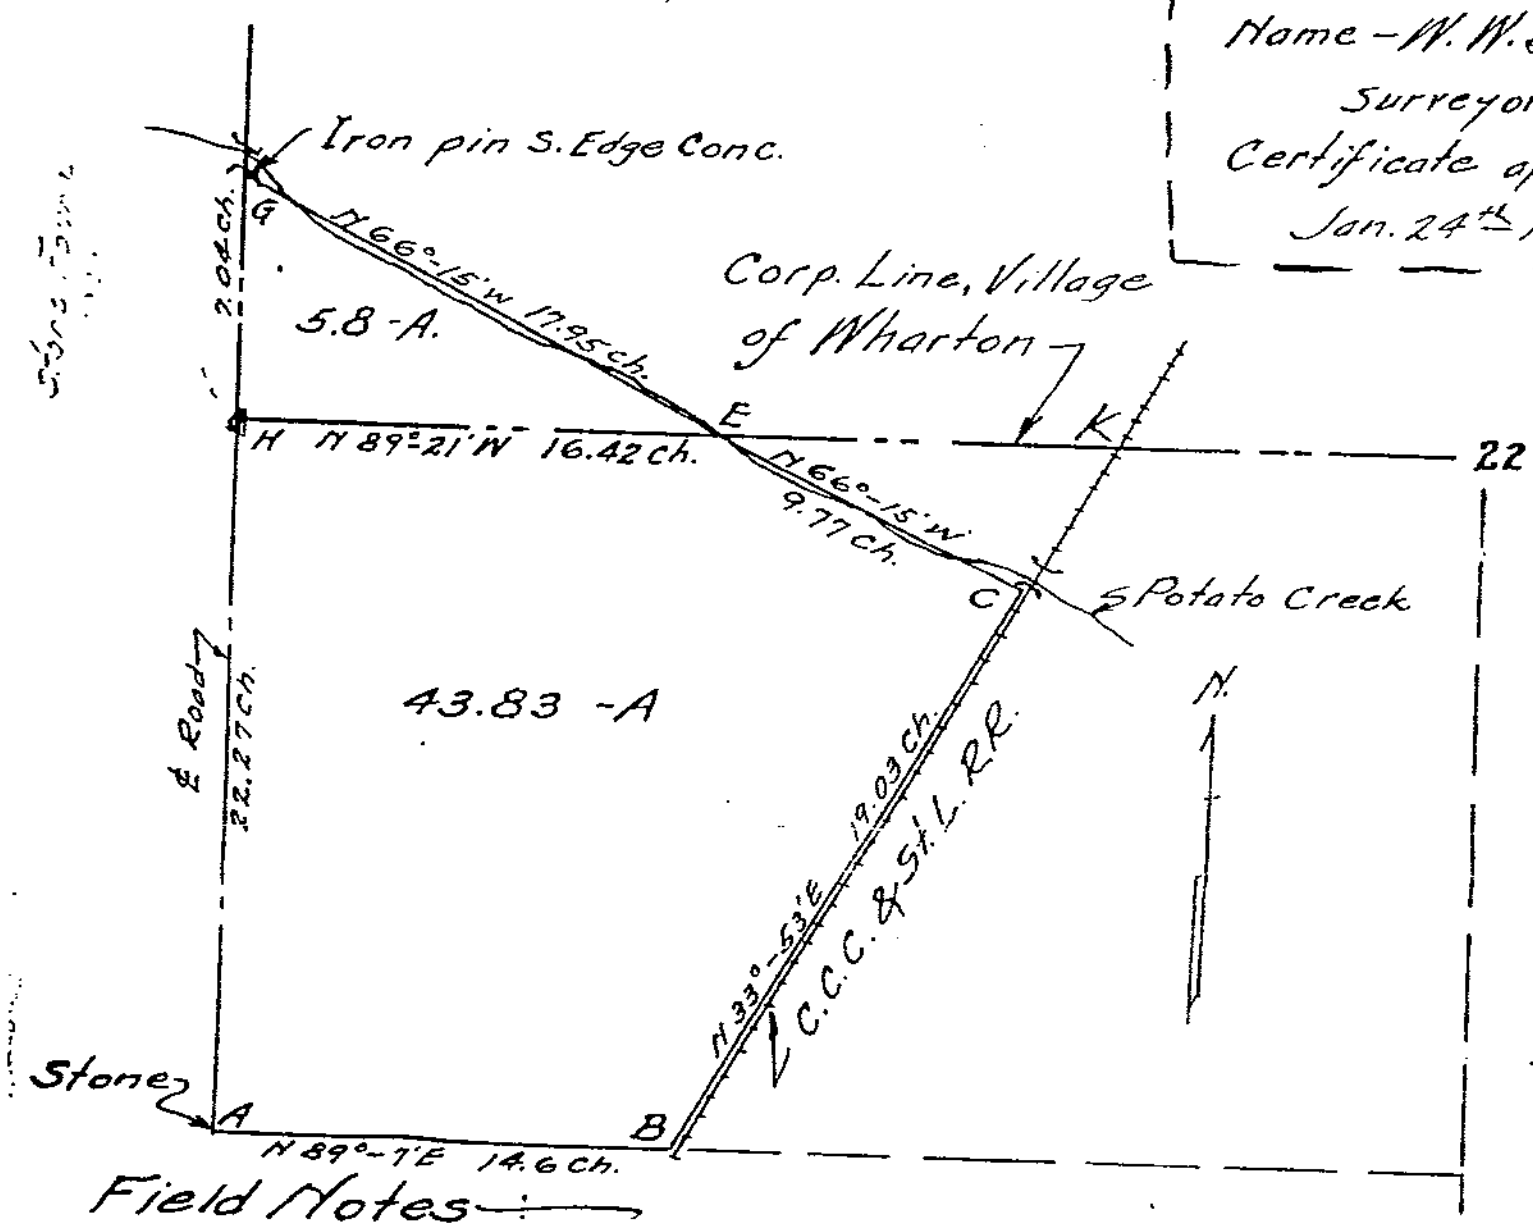

Field Notes:

At A found stone set. Made search for stone at H in vain. Also made search for stone at southwest quarter of section 22 and could not find some. Set up transit at K and prolonged line of south corporation, backsighting to line of electric poles on corporation line. At intersection of this line and center line of road set temporary stake. Renewed search for stone at point H, but was unable to find any. Consulted Mr. C. A. Stump who stated he thought the corner stone was lost. We found portion of decayed stake under ground about 2'-6", but were unable to acertain this to be the original stake. We located point then 20' from east fence and set iron pin. Set up transit at A and established center line of road marking G with iron pin driven at south edge of concrete abutment. We assumed this line to true north and all other angles were calculated in relation to this line. Determined all angles with transit at points marked except at point E. This intersection of line came in ditch and measurements were calculated by mathematics. We then chained A to B 14.6 ch., B to C 19.03 ch., C to G 27.72 ch., G to H 7.04 ch., H to A 22.27 ch.

I certify the above to be correct.

Recorded Jan. 31, 1934 Signed W. W. Burk