CRAWFORD
19 – 1 – 13

VOL 6
PG. 181

CRAWFORD
18 – 01 – 13

VOL.6
PG.181

/4" ø PERSONALIZED PIPE SET
SE¼ SEC. 18 & Pt. NE¼
EC. 19
S. R. 13E
WP.: CRAWFORD
OUNTY: WYANDOT
HIO.

0 200 400
SCALE: 1 INCH = 200 FT.

DEED REF.: VOL. PG.
COULD NOT FIND.
USED R.R. PLAN FOR
ASSERTION OF OWNERSHIP

ASSUMED NORTH

SURVEY NO. 3153
RECORDED 12-27 1984
IN SURVEY RECORD VOL 6 PAGE 181

TAX MAP DEPT. WYANDOT CO.

VOL. 6 PAGE 181

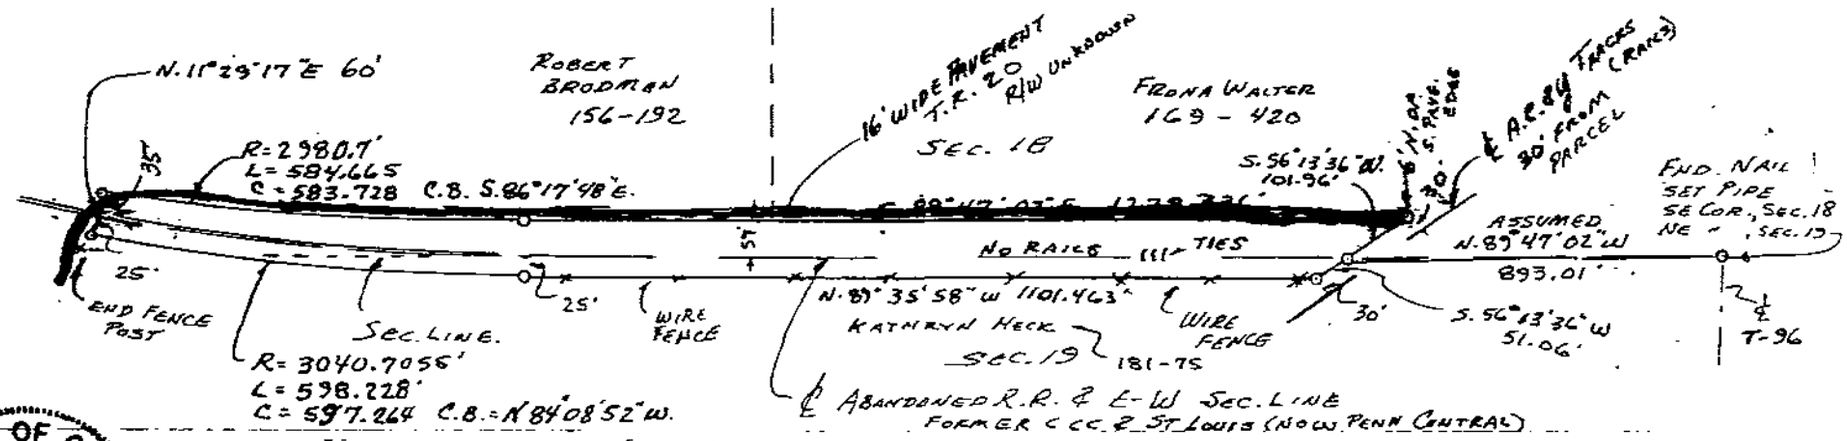

36592 □ FT. OR 0.84 Ac (SEC. 19) = 139,700 □ FT OR 3.207 Ac. TOTAL
103108 □ FT OR 2.367 Ac. (SEC. 18)

STATE OF OHIO
JERRY B. WEININGER
5647
REGISTERED SURVEYOR

I Hereby Certify The Above Plat To Be True & Correct According To A Survey.
Made in Dec. 14, 1984
Ohio Registered Surveyor No. 5647.
By Jerry B. Weininger
JERRY B. WEININGER

THIS SURVEY IS CERTIFIED AS TO CORRECTNESS TO THE PENN CENTRAL CORPORATION AND THE TITLE INSURANCE COMPANY INSURING THEIR INTERESTS IN THE PREMISES.

TAX MAP COPY