SURVEY FOR
Debra Yoder
1.000 Acres
9.048 Acres
19.080 Acres

Job #14604

DESCRIPTION: Being a part of the north part of the SE¼ of the NE¼ of Section 5, T 2 N, R 12 E, Richland Township, County of Wyandot, State of Ohio.

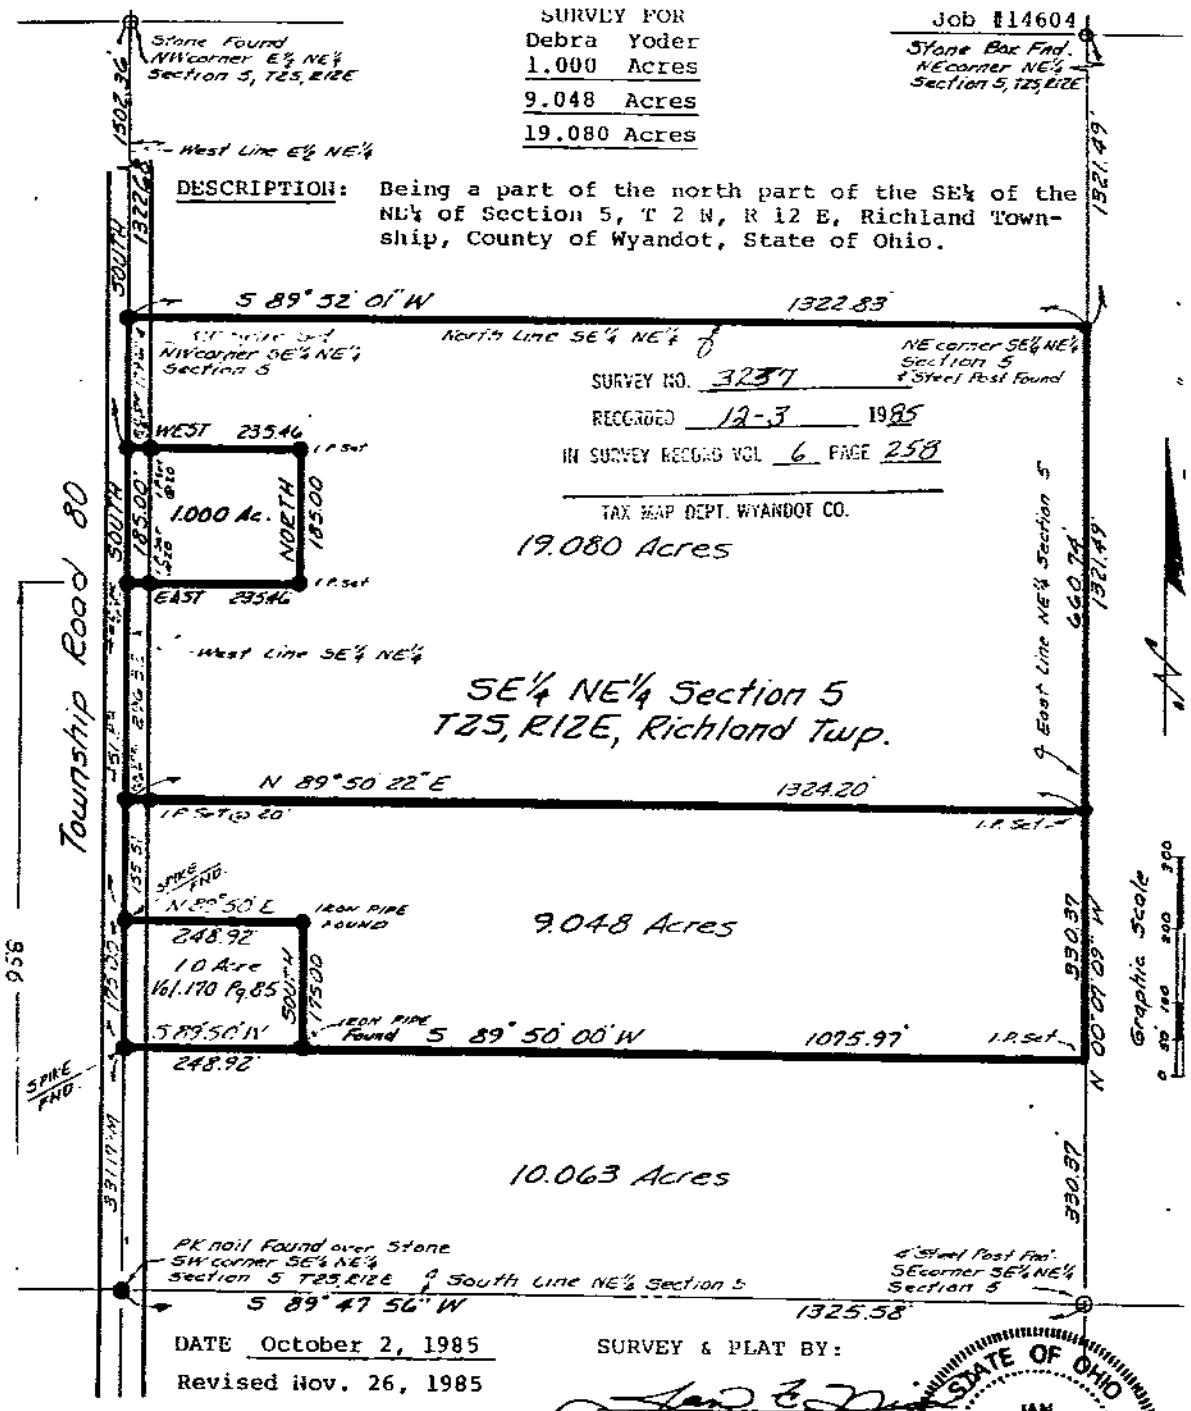

DATE October 2, 1985
Revised Nov. 26, 1985

SURVEY & PLAT BY:

Jan F. Nigh, Registered Surveyor #5490

NOTE: The bearings on this plat are based upon an assumed meridian and are used only for the purpose of describing angular measurements.

NOTE: I.P. Set = 5/8 x 30" rebar with Peterman Associates Cap

STATE OF OHIO
JAN FREDRICK NIGH
5490
REGISTERED PROFESSIONAL SURVEYOR

RICHLAND
5-2-12

TAX MAP COPY