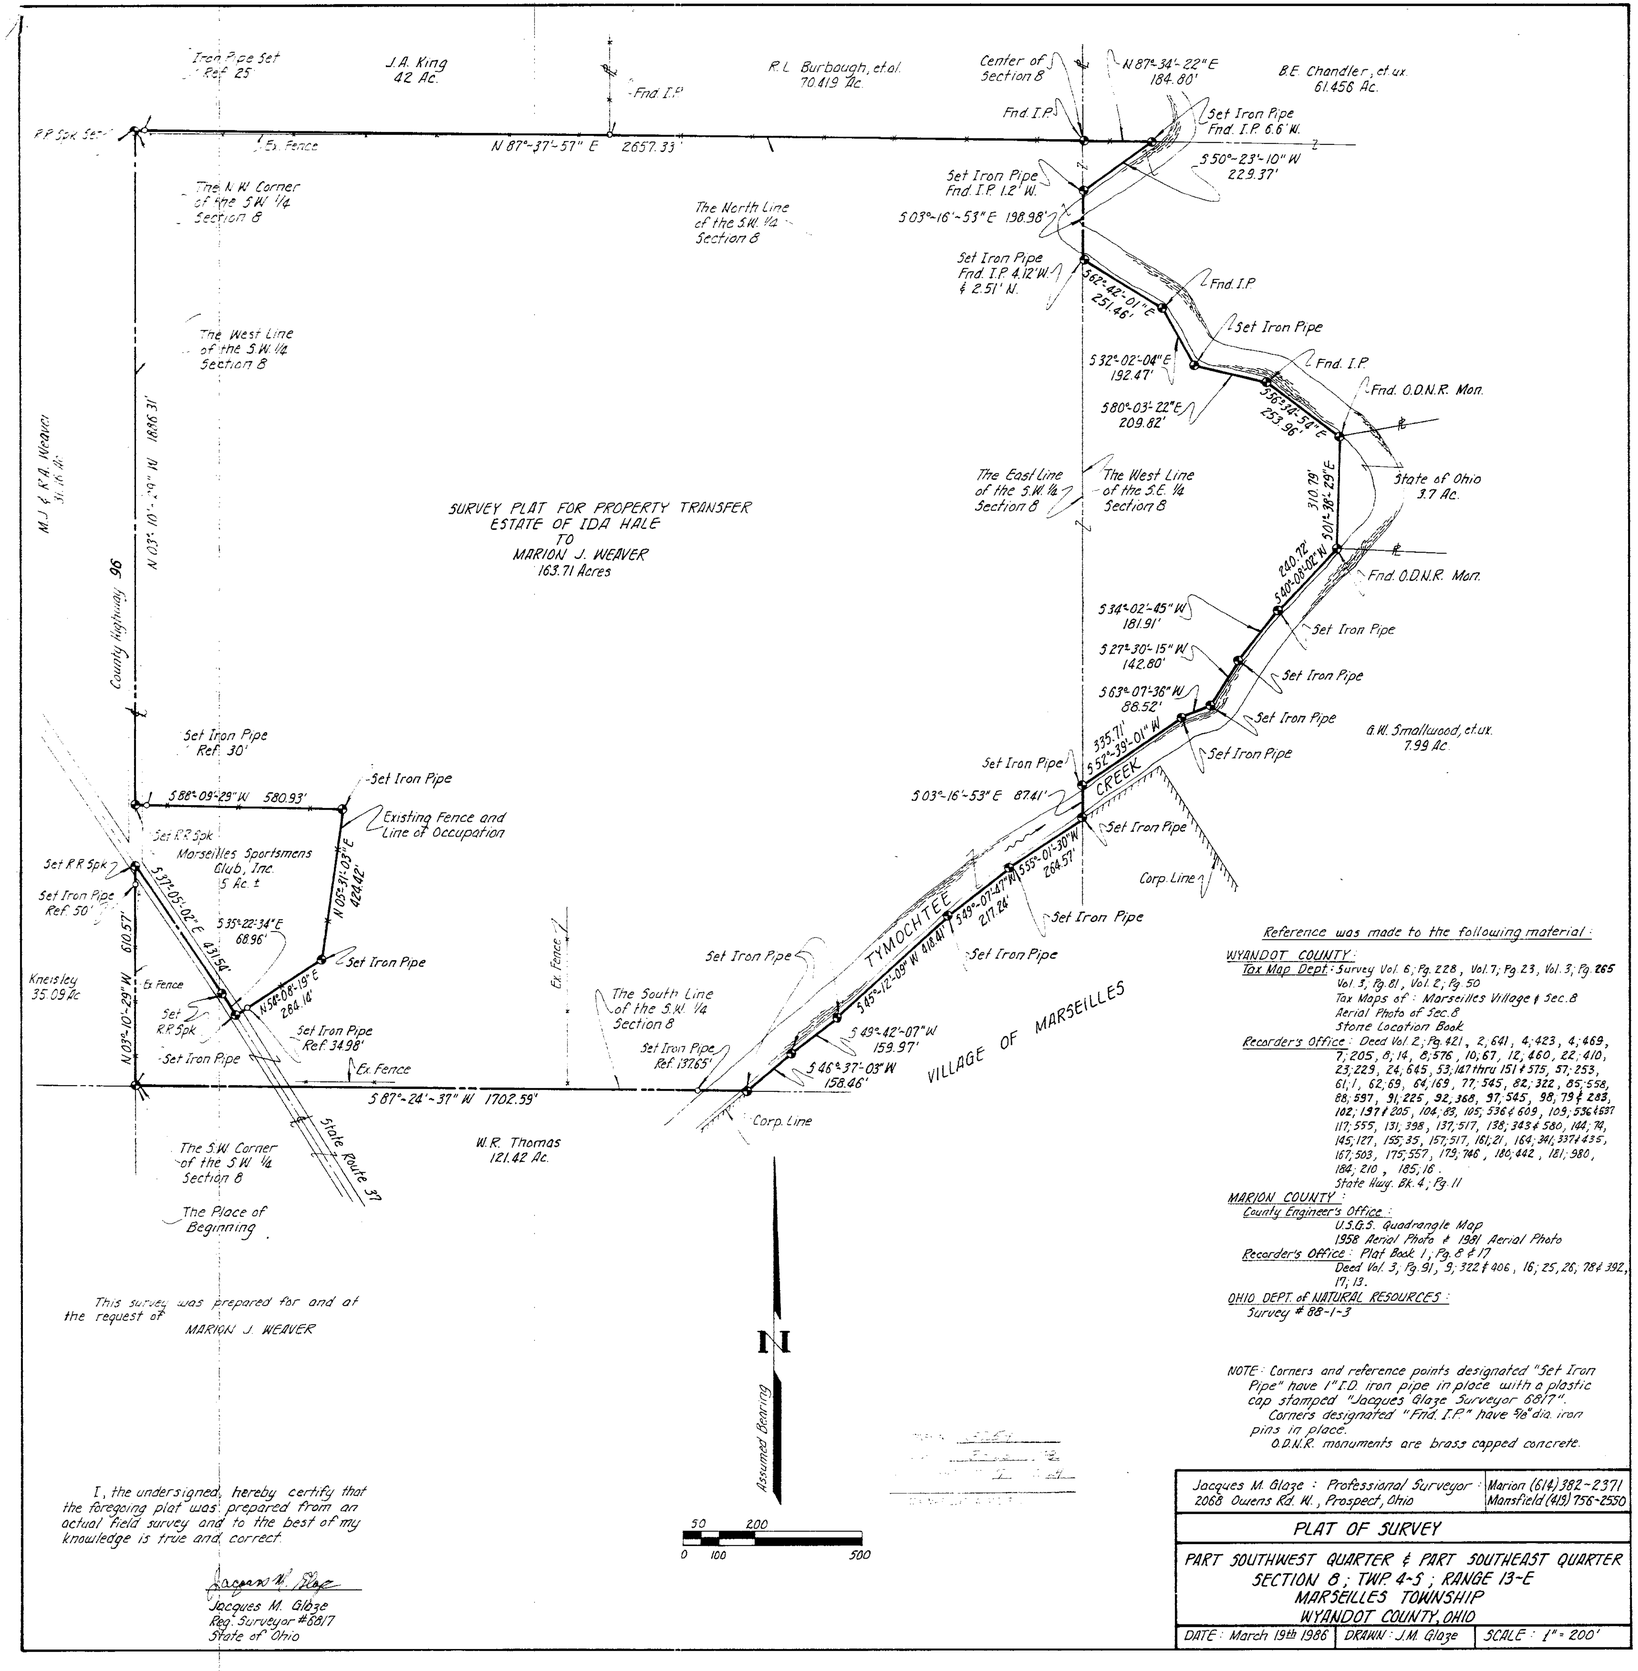

This survey was prepared for and at the request of MARION J. WEAVER

I, the undersigned, hereby certify that the foregoing plat was prepared from an actual field survey and to the best of my knowledge is true and correct.

Jacques M. Glaze
Jacques M. Glaze
Reg. Surveyor #5817
State of Ohio

Reference was made to the following material:

WYANDOT COUNTY:
Tax Map Dept: Survey Vol. 6, Pg. 228, Vol. 7, Pg. 23, Vol. 3, Pg. 265 Vol. 3, Pg. 81, Vol. 2, Pg. 50
Tax Maps of: Marseilles Village & Sec. 8
Aerial Photo of Sec. 8
Stone Location Book
Recorders Office: Deed Vol. 2, Pg. 421, 2, 641, 4, 423, 4, 469, 7, 205, 8, 14, 8, 576, 10, 67, 12, 460, 22, 410, 23, 229, 24, 645, 53, 147 thru 151 & 575, 57, 253, 61, 1, 62, 69, 64, 169, 77, 545, 82, 322, 85, 558, 88, 597, 91, 225, 92, 368, 97, 545, 98, 79 & 283, 102, 197 & 205, 104, 83, 105, 536 & 609, 109, 536 & 537 117, 555, 131, 398, 137, 517, 138, 343 & 580, 144, 74, 145, 127, 155, 35, 157, 517, 161, 21, 164, 341, 337 & 435, 167, 503, 175, 557, 179, 746, 180, 442, 181, 980, 184, 210, 185, 16.
State Hwy. Bk. 4, Pg. 11

MARION COUNTY:
County Engineer's Office:
U.S.G.S. Quadrangle Map
1958 Aerial Photo & 1981 Aerial Photo
Recorder's Office: Plat Book 1, Pg. 8 & 17
Deed Vol. 3, Pg. 91, 9, 322 & 406, 16, 25, 26, 78 & 392, 17, 13.

OHIO DEPT. of NATURAL RESOURCES:
Survey # 88-1-3

NOTE: Corners and reference points designated "Set Iron Pipe" have 1" I.D. iron pipe in place with a plastic cap stamped "Jacques Glaze Surveyor 5817". Corners designated "Fnd. I.P." have 5/8" dia. iron pins in place.
O.D.N.R. monuments are brass capped concrete.

Jacques M. Glaze: Professional Surveyor: 2068 Owens Rd. W., Prospect, Ohio	Marion (614) 382-2371 Mansfield (419) 756-2550

PLAT OF SURVEY

PART SOUTHWEST QUARTER & PART SOUTHEAST QUARTER
SECTION 8; TWP. 4-S; RANGE 13-E
MARSEILLES TOWNSHIP
WYANDOT COUNTY, OHIO

DATE: March 19th 1986	DRAWN: J.M. Glaze	SCALE: 1" = 200'