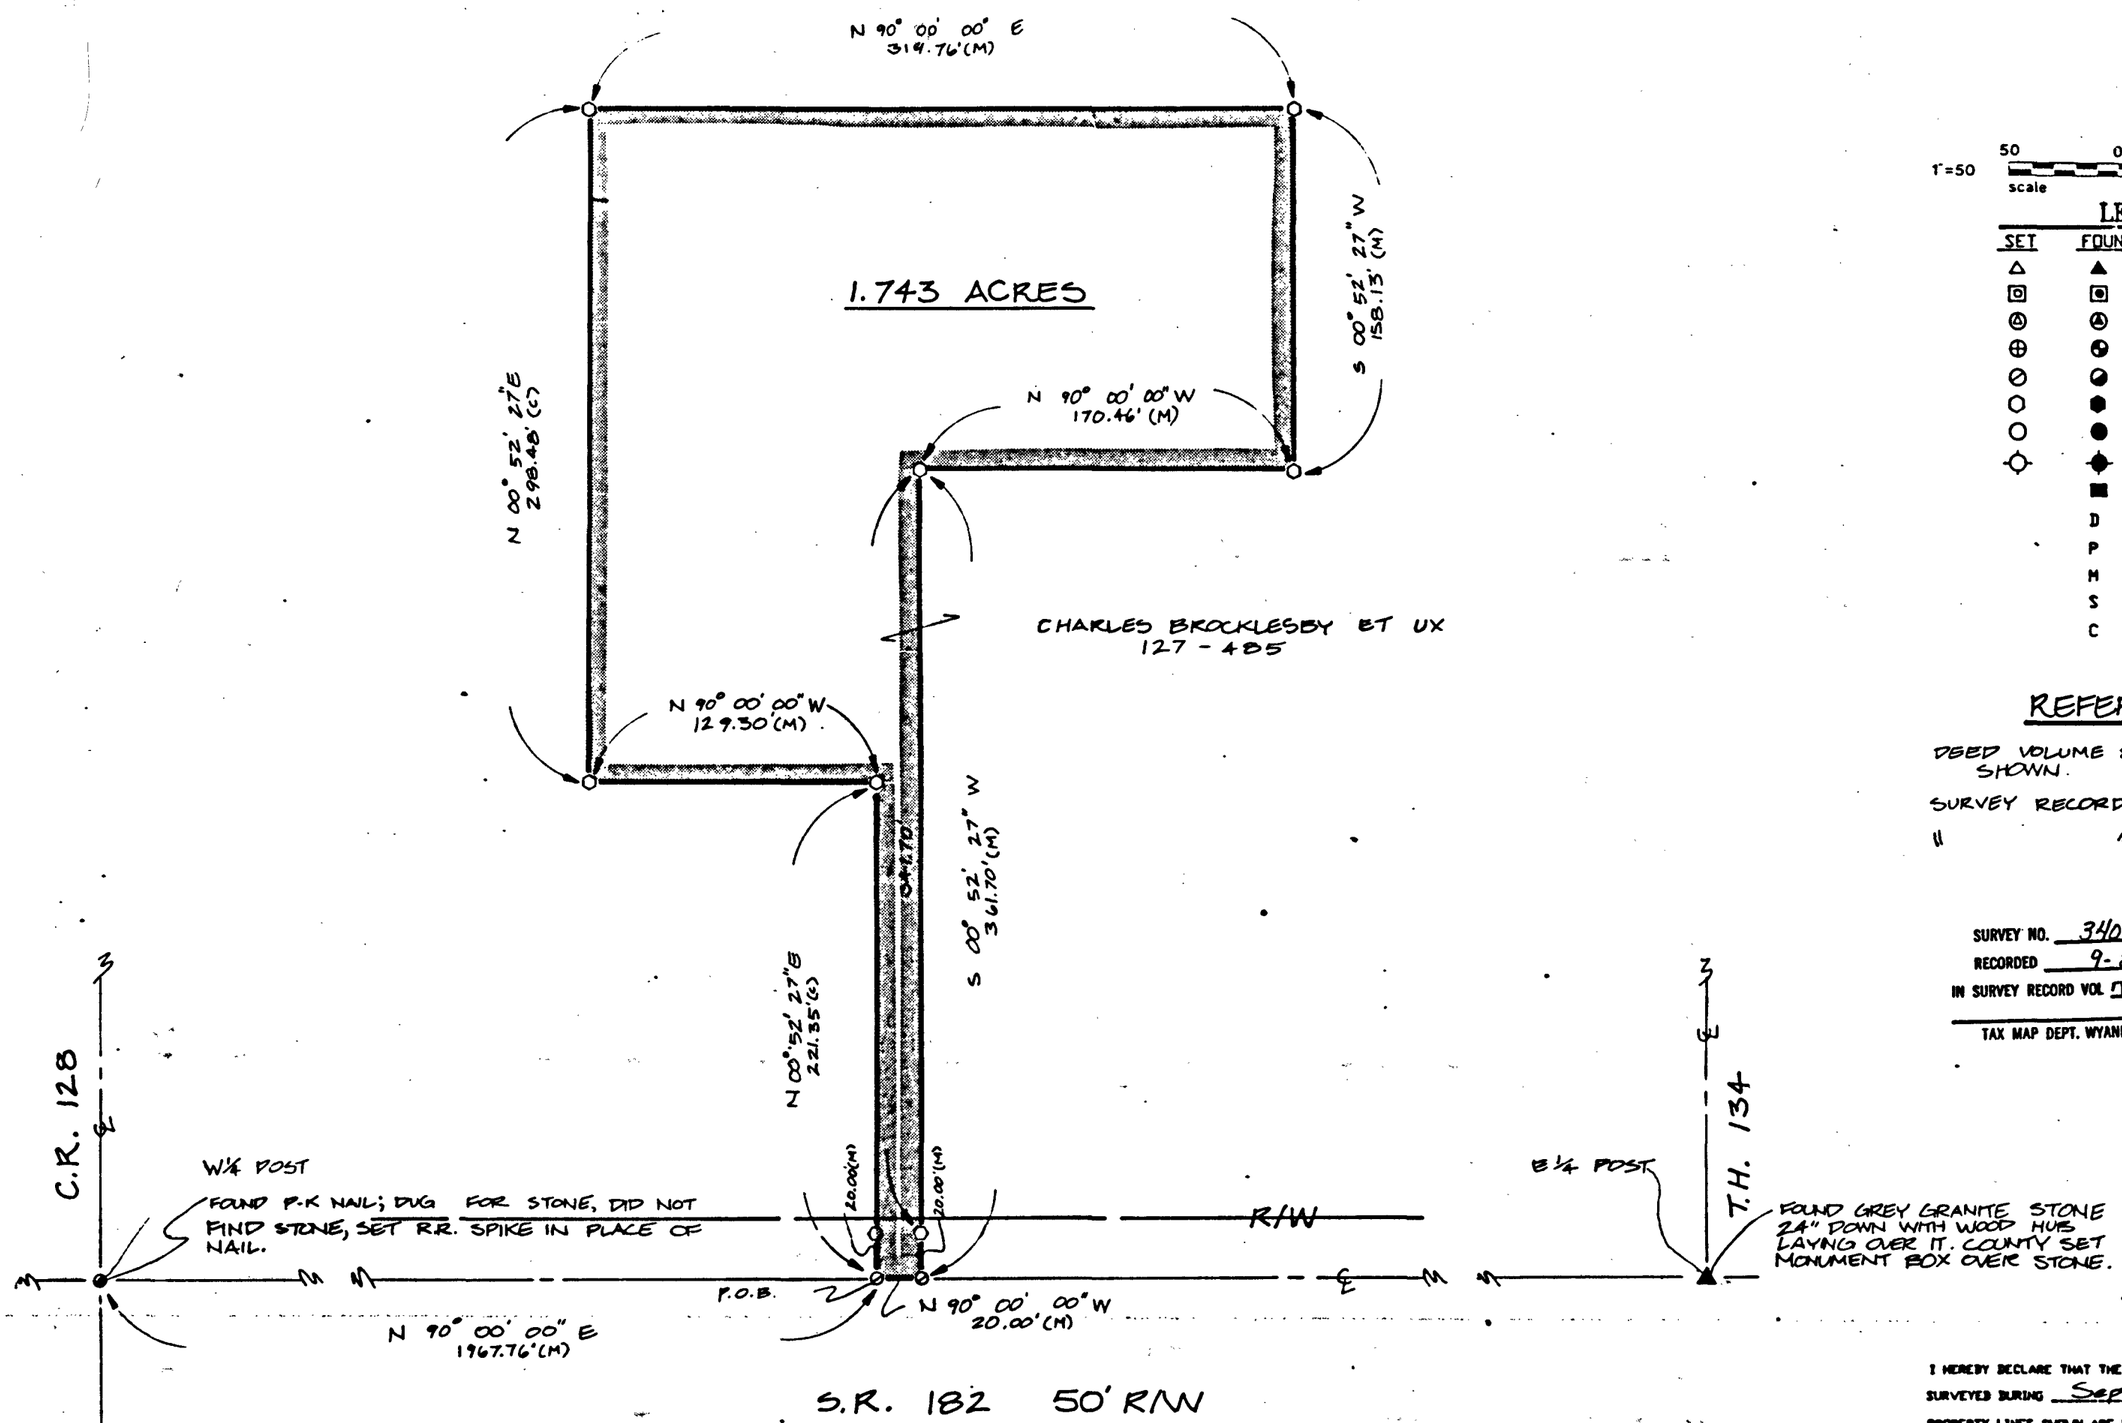

NORTH

ASSUMED

1"=50 scale 50 0 50 100 feet

LEGEND

SET	FOUND	DESCRIPTION
△	▲	STONE
⊡	⊡	MONUMENT BOX
⊗	⊗	CONC. MONUMENT
⊕	◓	RAILROAD SPIKE
⊘	◪	NAIL
○	⬢	IRON ROD
○	●	IRON PIPE
⌖	⌖	DRILL HOLE
	■	WOOD POST
	D	DEED
	P	PLAT
	M	MEASURED
	S	SURVEYED
	C	CALCULATED

REFERENCES

DEED VOLUME & PAGES AS SHOWN.

SURVEY RECORD VOL. 3 PG. 445

" " " 3 " 336

SURVEY NO. 3409

RECORDED 9-22 1987

IN SURVEY RECORD VOL 7 PAGE 47

TAX MAP DEPT. WYANDOT CO.

I HEREBY DECLARE THAT THE ABOVE PARCEL WAS SURVEYED DURING Sept. 1987. PROPERTY LINES SHOWN ARE LOCATED FROM DEEDS ON RECORD AND ARE DEED LINES. BEARINGS ARE ASSUMED FOR ANGULAR MEASUREMENT ONLY. ALL INFORMATION SHOWN IS TRUE AND CORRECT TO THE BEST OF MY KNOWLEDGE AND BELIEF.

STATE OF OHIO
JAMES GORDON HOMAN, JR.
8972
REGISTERED SURVEYOR

James G. Homan Jr.
JAMES G. HOMAN, JR., P.S. NO. 8972

KUSMER, MUSTERIC & ASSOCIATES
ENGINEERING, ARCHITECTURE, SURVEYING, PLANNING
622 WEST STATE STREET FREMONT, OHIO 43420 PHONE 419 332 1027

SURVEY FOR DALLAS BROCKELSBY

BEING A PARCEL OF LAND SITUATED IN THE NW¼, SECTION 31, T-2-S, R-15-E, EDEN TOWNSHIP, WYANDOT COUNTY, OHIO.

DRAWN WJS 9/87 CHECKED

B7071.S (522)