SURVEY FOR - BILL OGG

o $\frac{1}{2}$" ø PERSONALIZED IRON PIPE SET
PT. SE4
SEC. 22
T. 1 S, R. 12 E.
TWP.: RIDGE
COUNTY: WYANDOT
OHIO.
● NAIL

0 40 80
SCALE 1 INCH = 40 FEET

DEED REF: VOL. 147, PG. 329
VOL. 166, PGS. 489 & 597

ASSUMED NORTH

SURVEY REFERENCES:
VOL 5, PG. 387, NO. 1676
VOL. 5, PG. 497, NO. 1813

SURVEY NO. 9243
VOL 8 PAGE 48
DATE MAY 29, 1992

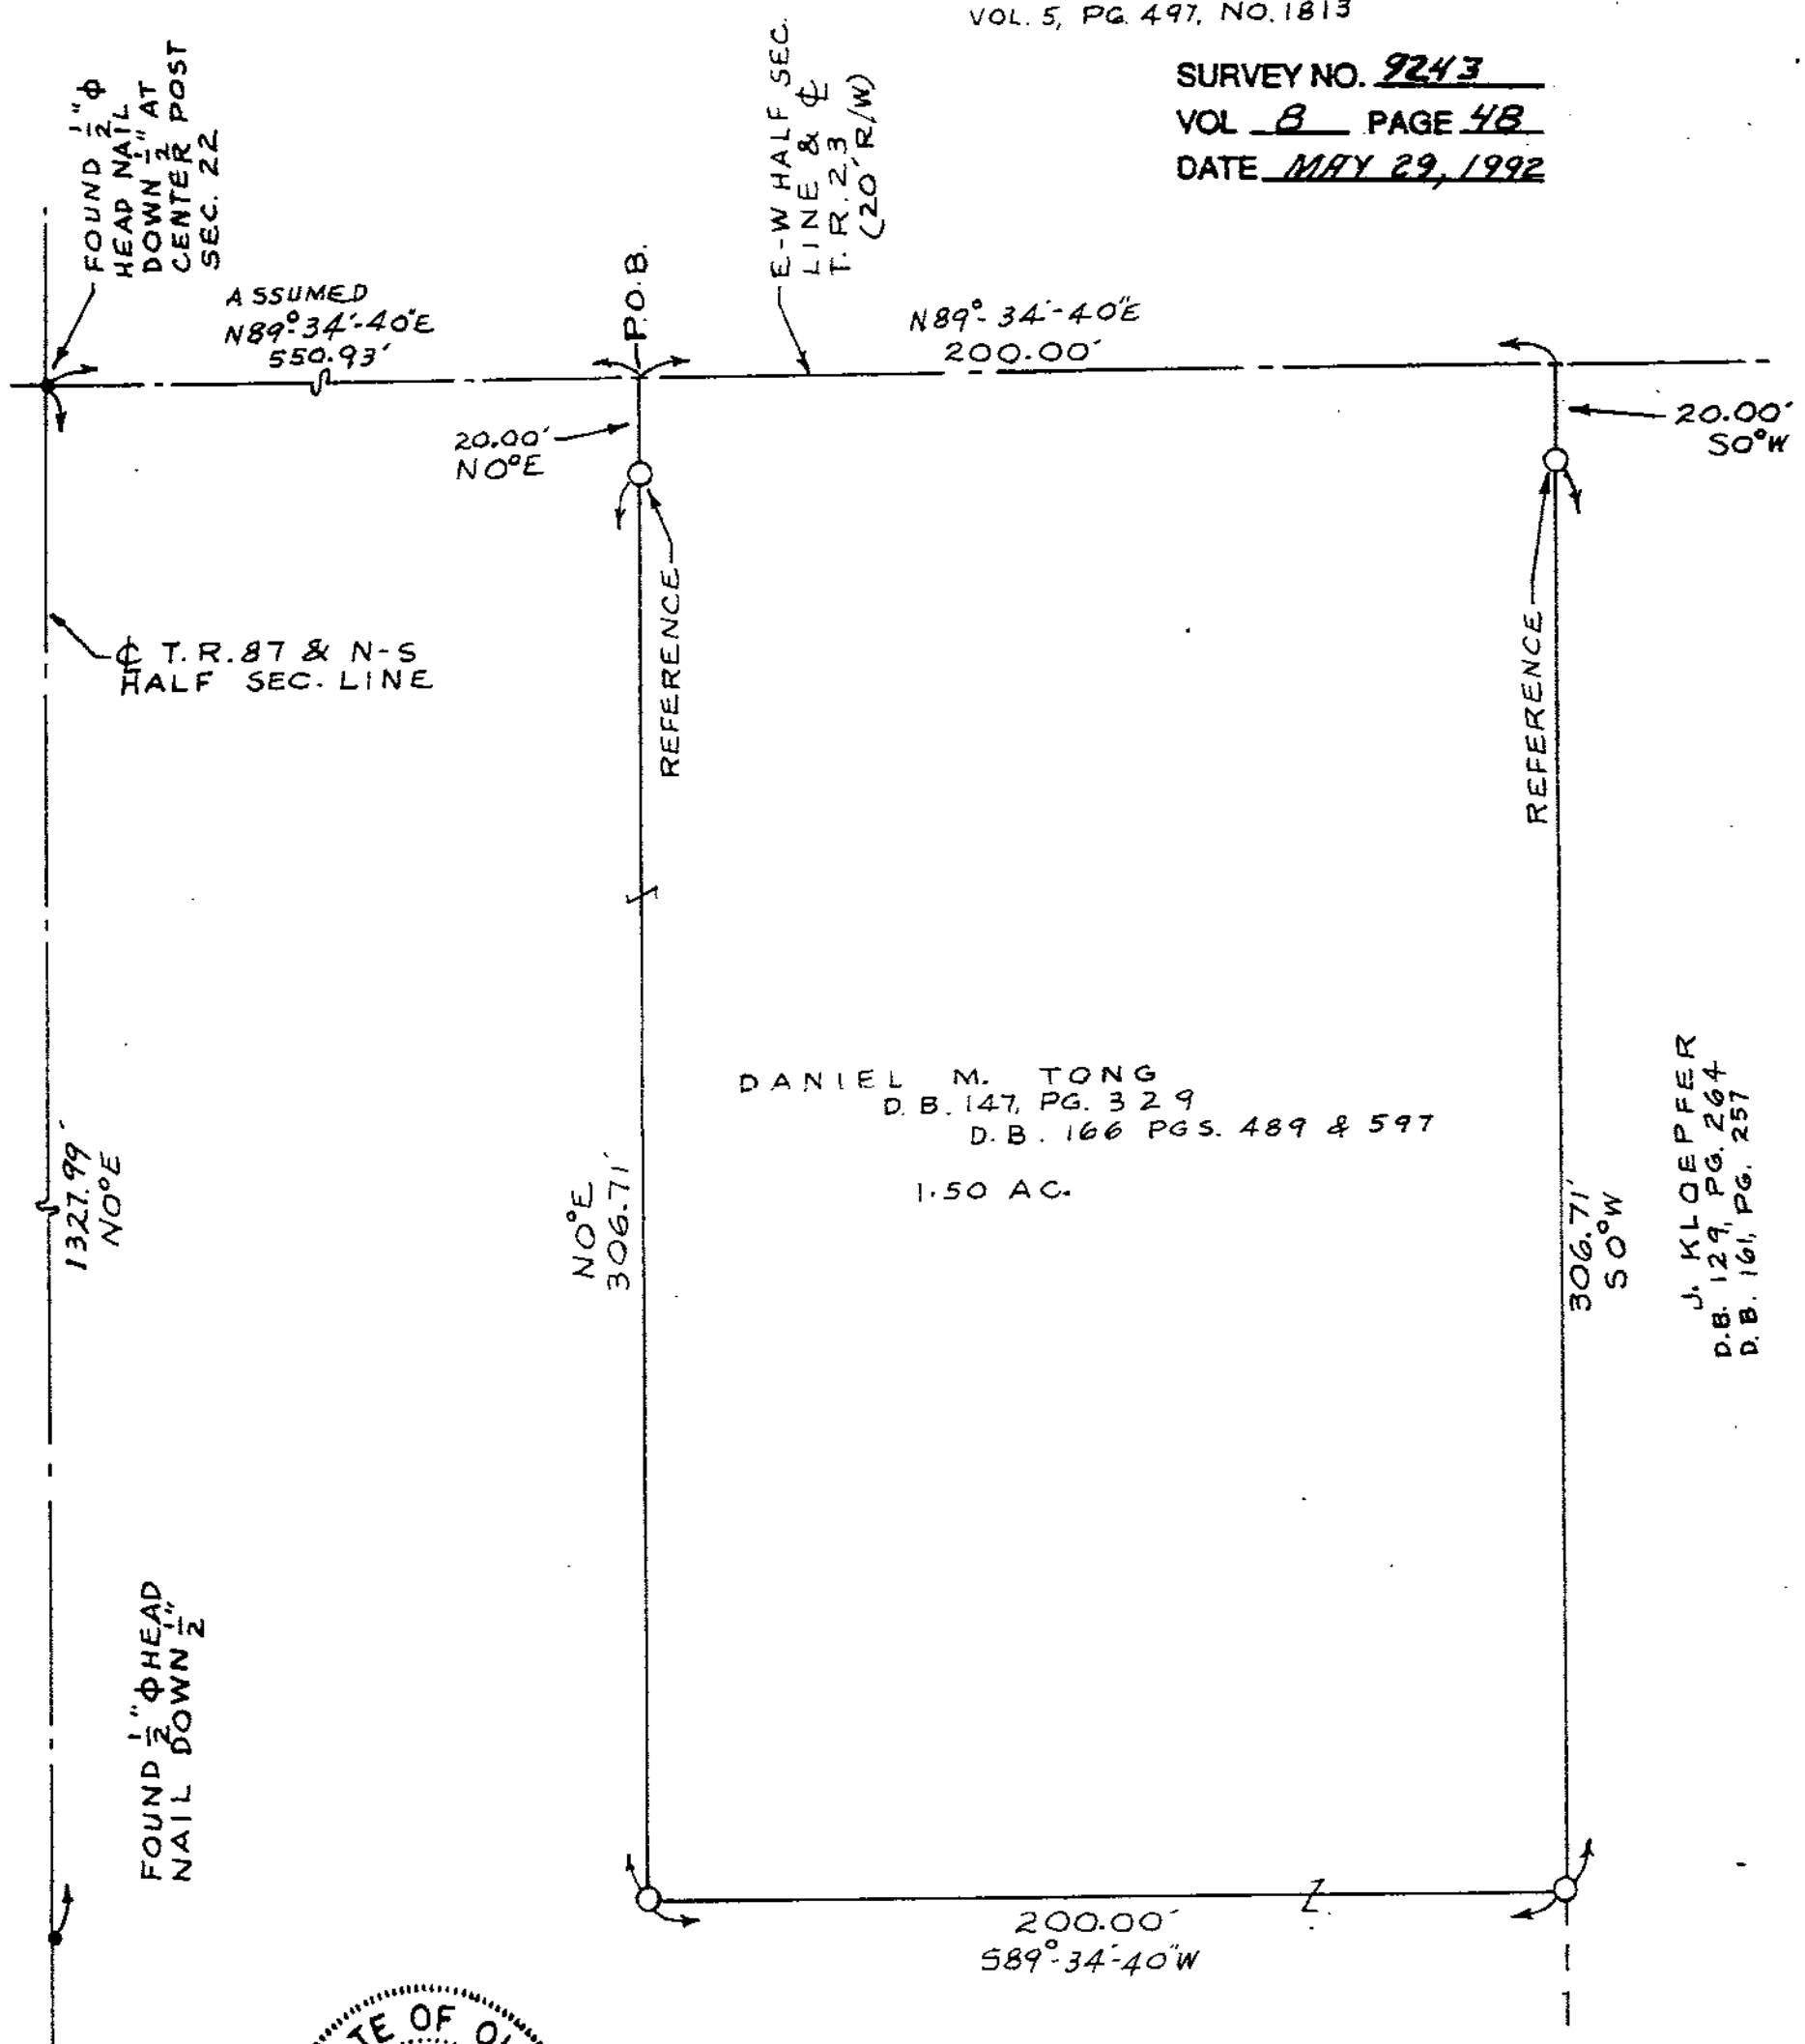

STATE OF OHIO
JERRY B. WEININGER
5647
REGISTERED
SURVEYOR

I HEREBY CERTIFY THIS PLAT TO BE CORRECT AS MADE ON APRIL 29, 1992 AND DEEM IT WORTHY OF PRESERVATION.
OHIO REGISTERED SURVEYOR NO. 5647

BY Jerry B. Weininger
JERRY B. WEININGER

48

TAX MAP COPY

RIDGE
22/01/12