SURVEY FOR - CLOYCE GILLILAND

○ $\frac{1}{2}$" ø PERSONALIZED IRON PIPE SET
PT. NE4
SEC. 12
T. 1 S., R. 13 E.
TWP.: CRAWFORD
COUNTY: WYANDOT
OHIO.

● NAIL

△ STONE & MON. BOX

SURVEY REFERENCE:
VOL. 5, PG. 213
VOL. 5, PG. 378

0 100 200
SCALE: 1 INCH = 100 FEET

DEED REF.: VOL. 162, PG. 737

ASSUMED NORTH

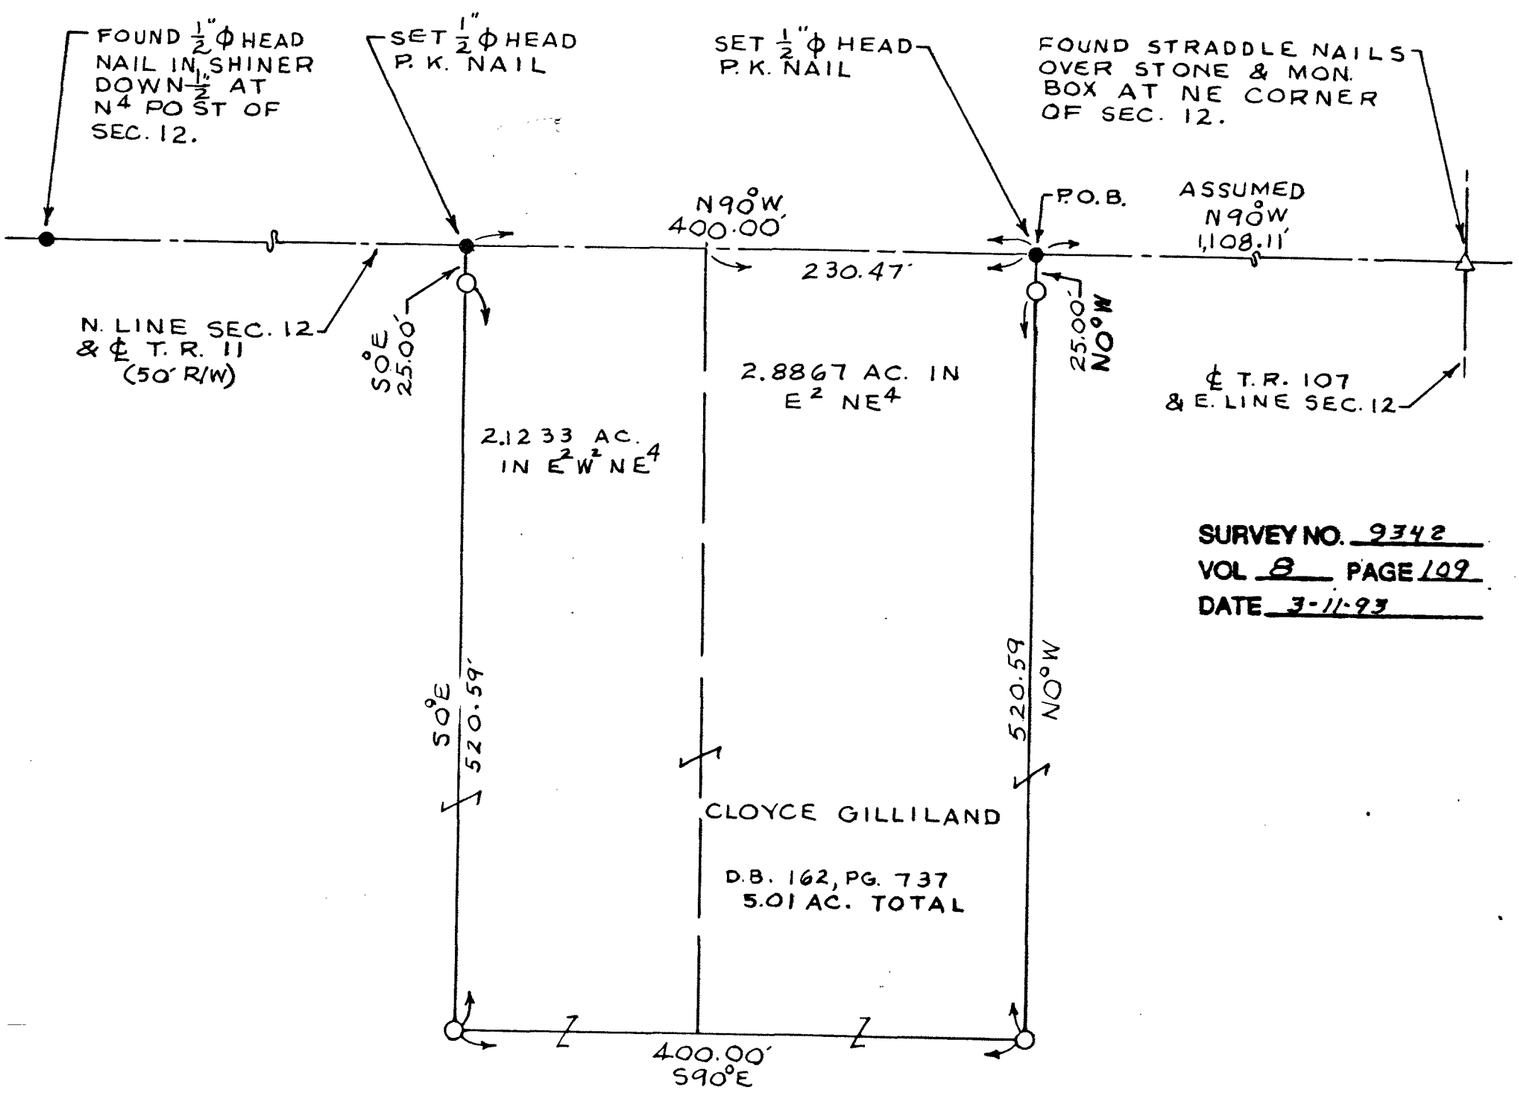

SURVEY NO. 9342
VOL 8 PAGE 109
DATE 3-11-93

STATE OF OHIO
JERRY B. WEININGER
5647
REGISTERED SURVEYOR

I HEREBY CERTIFY THIS PLAT TO BE CORRECT AS SURVEYED ON FEB 17, 1993 AND DEEM IT WORTHY OF PRESERVATION.
OHIO REGISTERED SURVEYOR NO. 5647

BY Jerry B. Weininger
JERRY B. WEININGER

109