SURVEY FOR - HAROLD YOST

○ $\frac{1}{2}$" ϕ PERSONALIZED IRON PIPE SET
PT. SE^{4} SEC. 14
PT. NE^{4} SEC. 23
T. 1 S., R. 13 E
CRAWFORD
COUNTY: WYANDOT
OHIO.

0 80 160
SCALE 1 INCH = 80 FEET

DEED REF.: VOL. 165, PG. 358

ASSUMED NORTH

SURVEY REF: BOUNDARY & TOPO
PLAT, DAYTON MALLEABLE IRON CO.
BY GLEN A. PETERMAN, REG. SURV. #2960
MAY 25, 1966. (UNRECORDED)

● IRON PIN
○ RAILROAD SPIKE
● $\frac{1}{2}$" ϕ HEAD P.K. NAIL

SURVEY NUMBER 93124
VOLUME 8 PAGE 146
DATE 12-21-93

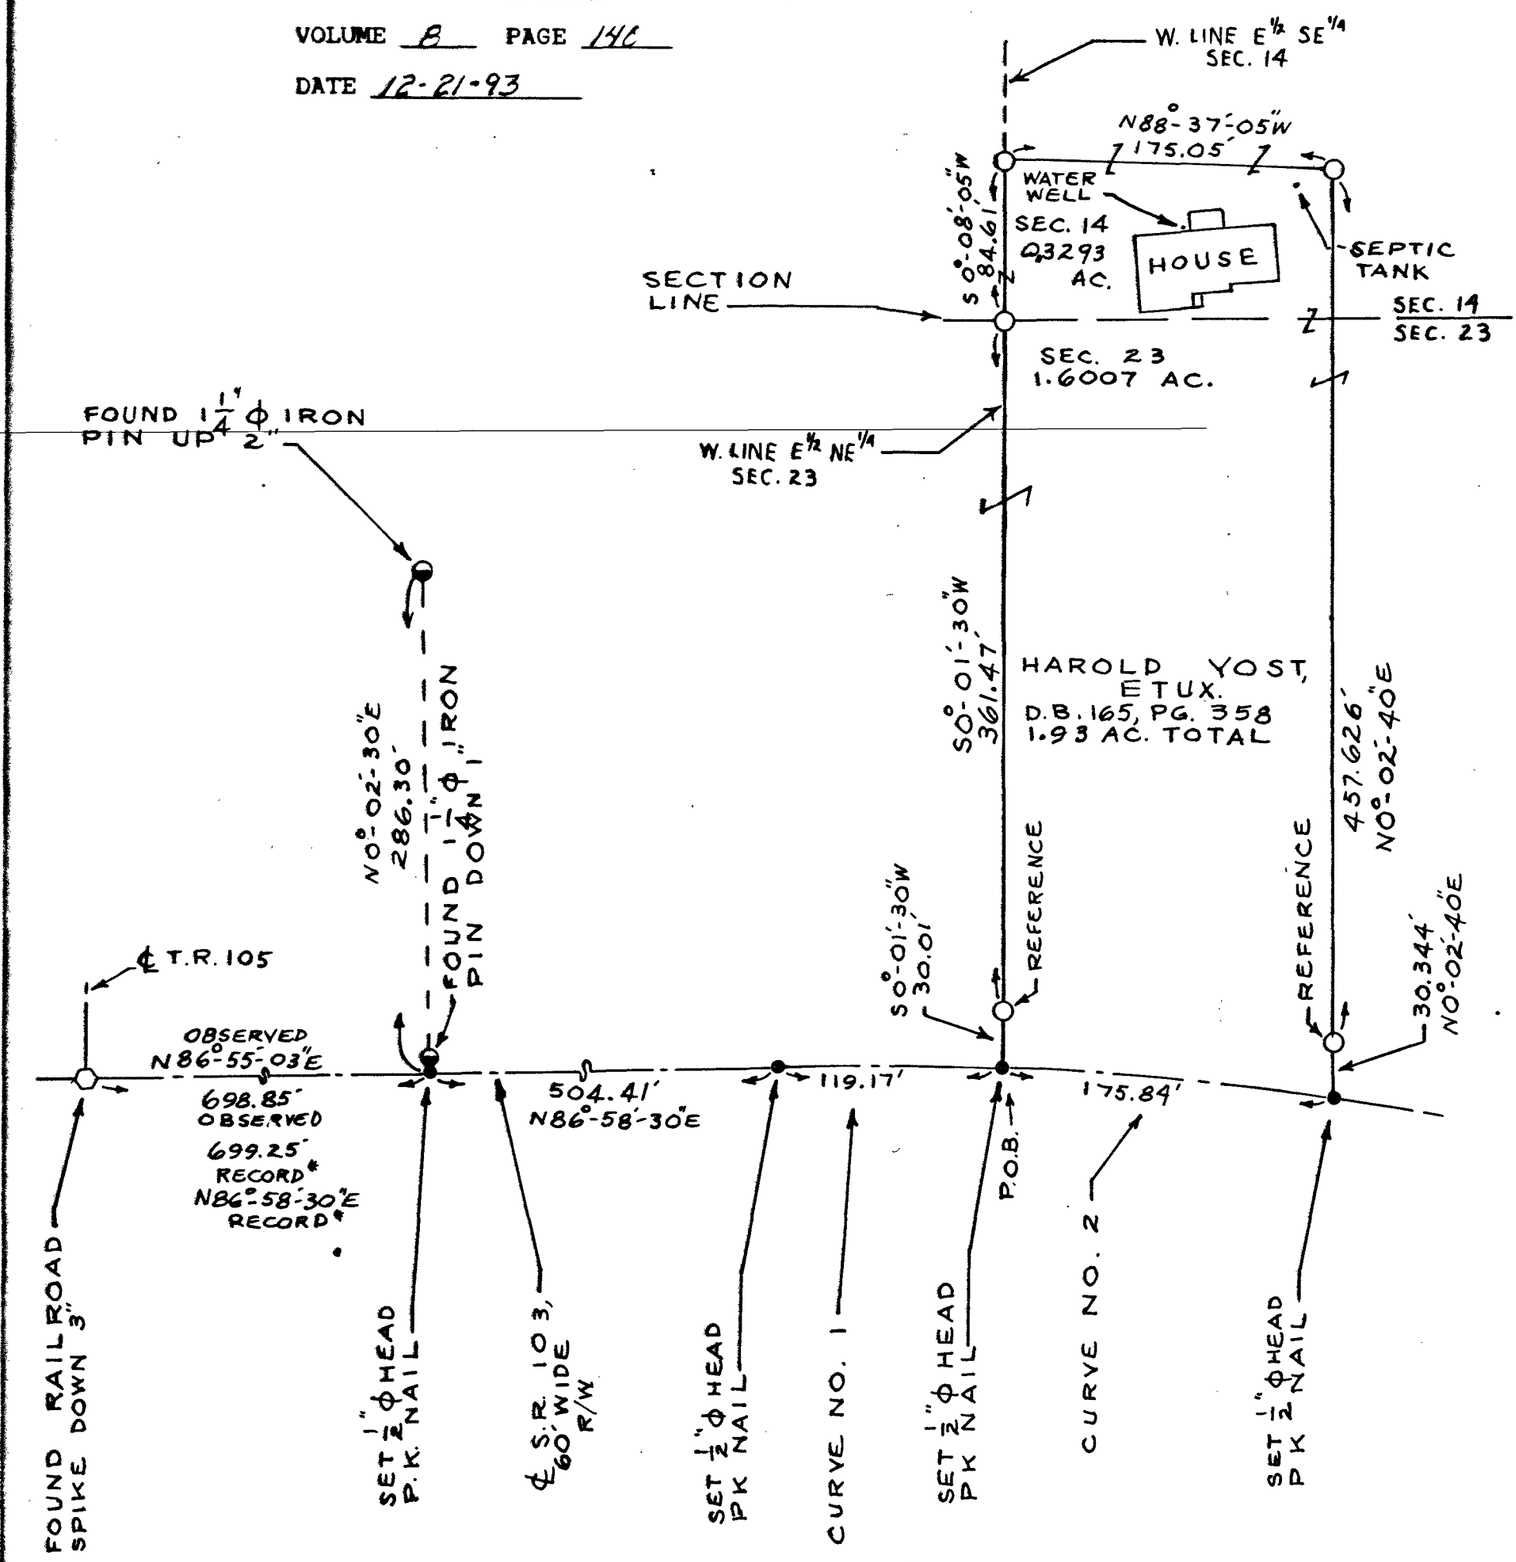

CURVE DATA
CURVE NO. 1
R = 1432.39'
CH. BRG. = N89°-21'-30"E
CH. DIST. = 119.14'
L = 119.17'

CURVE DATA
CURVE NO. 2
R = 1432.39'
CH. BRG. = S84°-44'-29"E
CH. DIST = 175.73'
L = 175.84'

* SEE SURVEY REF.

STATE OF OHIO
JERRY B. WEININGER
5647
REGISTERED SURVEYOR

I HEREBY CERTIFY THIS PLAT TO BE CORRECT AS MADE ON NOV. 26, 1993 AND DEEM IT WORTHY OF PRESERVATION.
OHIO REGISTERED SURVEYOR NO. 5647

BY Jerry B. Weininger
JERRY B. WEININGER