SURVEY FOR - MELVIN ROSS

o $\frac{1}{2}$" ϕ PERSONALIZED IRON PIPE SET
PT. SE4
SEC. 34
T. 1 S, R. 15 E.
TWP.: SYCAMORE
COUNTY: WYANDOT
OHIO.

SCALE 1 INCH = 100 FEET

DEED REF.: VOL. 190, PG. 473

SURVEY REFERENCE
VOL. 3, PG. 493

ASSUMED NORTH

● FOUND $\frac{1}{2}$ ϕ HEAD NAIL

o SET $\frac{1}{2}$" ϕ HEAD P.K NAIL

△ FOUND MON. BOX

▲ FOUND $\frac{1}{2}$" ϕ HEAD P.K. NAIL OVER STONE & MON. BOX

x ——— x ——— x FOUND WIRE FENCE

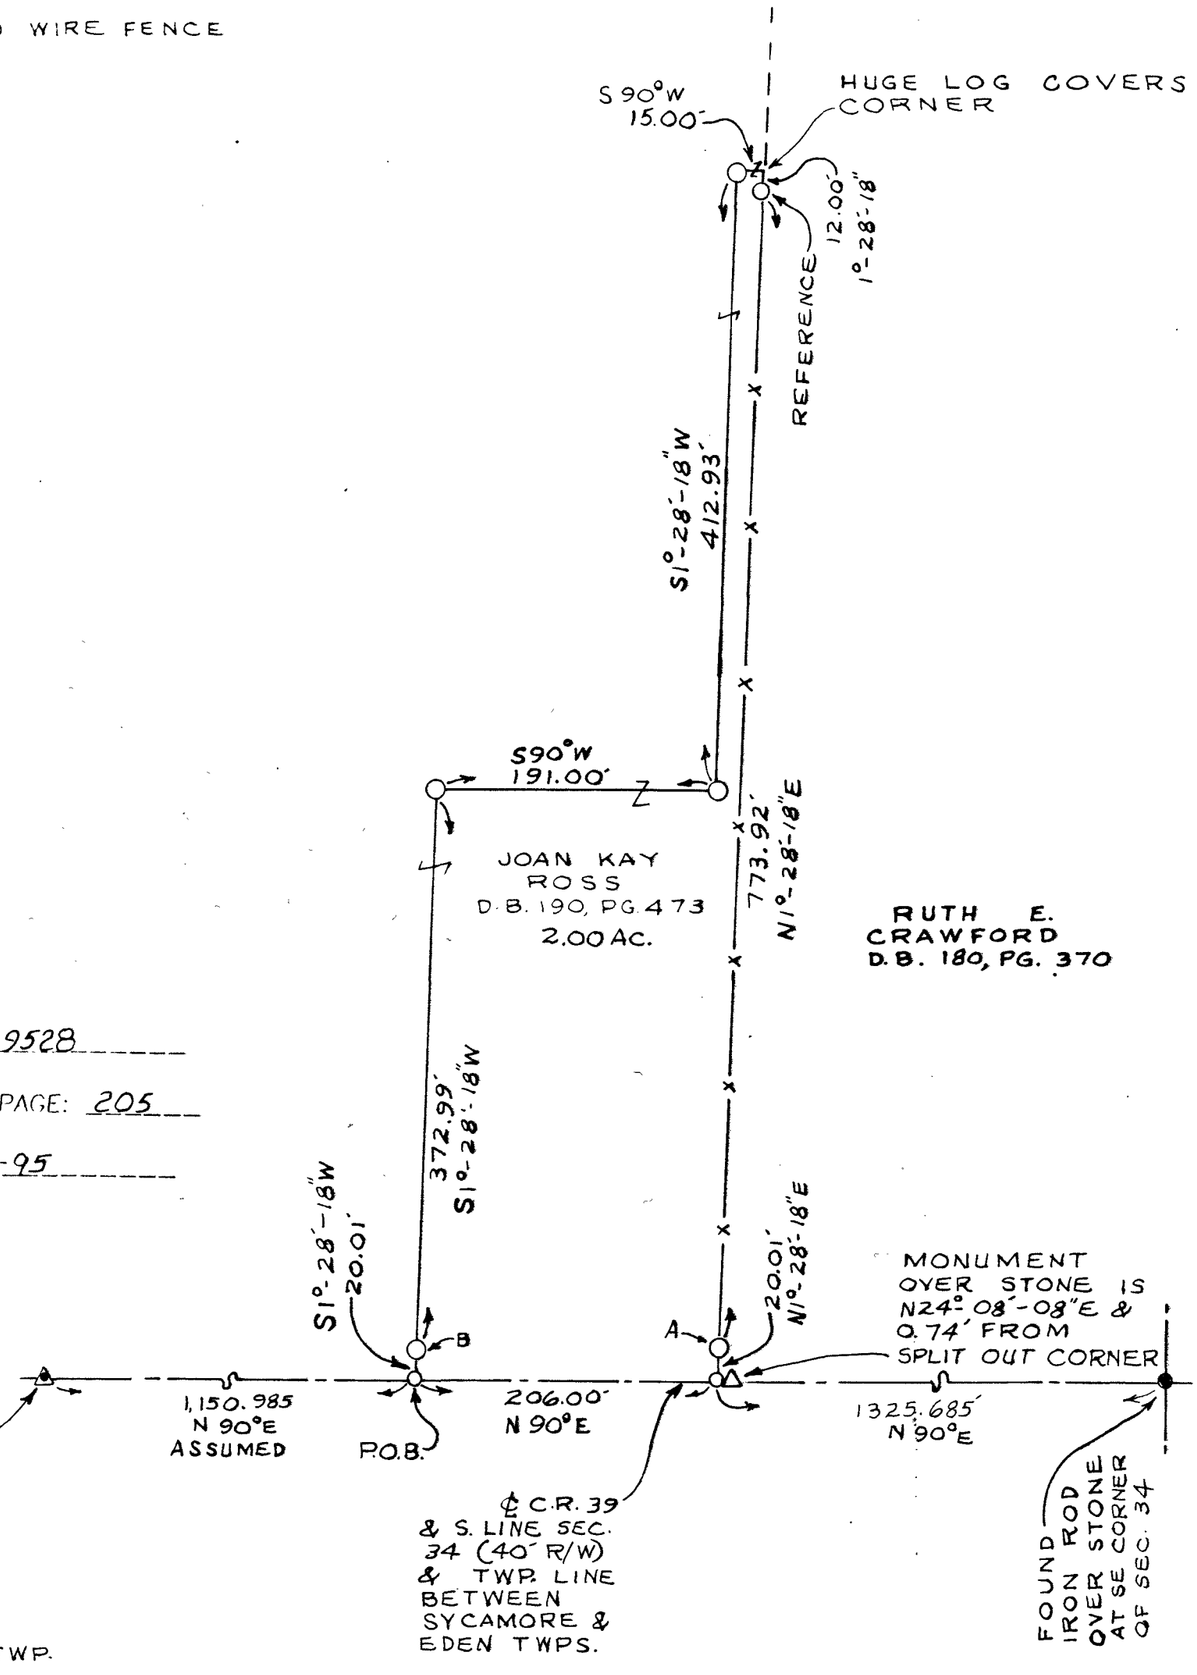

SURVEY NUMBER: 9528

VOLUME: 8, PAGE: 205

FILING DATE: 4-14-95

STATE OF OHIO
JERRY B. WEININGER
5647
REGISTERED SURVEYOR

THERE ARE NO BUILDINGS ON PARCEL SURVEYED.

"A" & "B" ARE REFERENCES ACCORDING TO WYANDOT COUNTY ENGINEER'S DEFINITION.

I HEREBY CERTIFY THIS PLAT TO BE CORRECT AS MADE ON APRIL 5, 1995 AND DEEM IT WORTHY OF PRESERVATION.
OHIO REGISTERED SURVEYOR NO. 5647

BY Jerry B. Weininger
JERRY B. WEININGER