SURVEY FOR - TIM WALTON

○ = ½" ϕ PERSONALIZED IRON PIPE SET
PT. NE4
SEC. 30
T. 1 S, R. 15 E.
TWP.: SYCAMORE
COUNTY: WYANDOT
OHIO.

● NAIL FOUND
◒ IRON PIPE FOUND
— ℄
◑ RAILROAD SPIKE FOUND

0 40 80
SCALE 1 INCH = 40 FEET

DEED REF. VOL. 187, PG. 174

Assumed NORTH

SURVEY REFERENCES:
VOL. 4, PG. 359
VOL. 5, PG. 193
PLAT BOOK VOL. 3, PG. 202
VOL. 5, PG. 406
VOL. 8, PG. 32

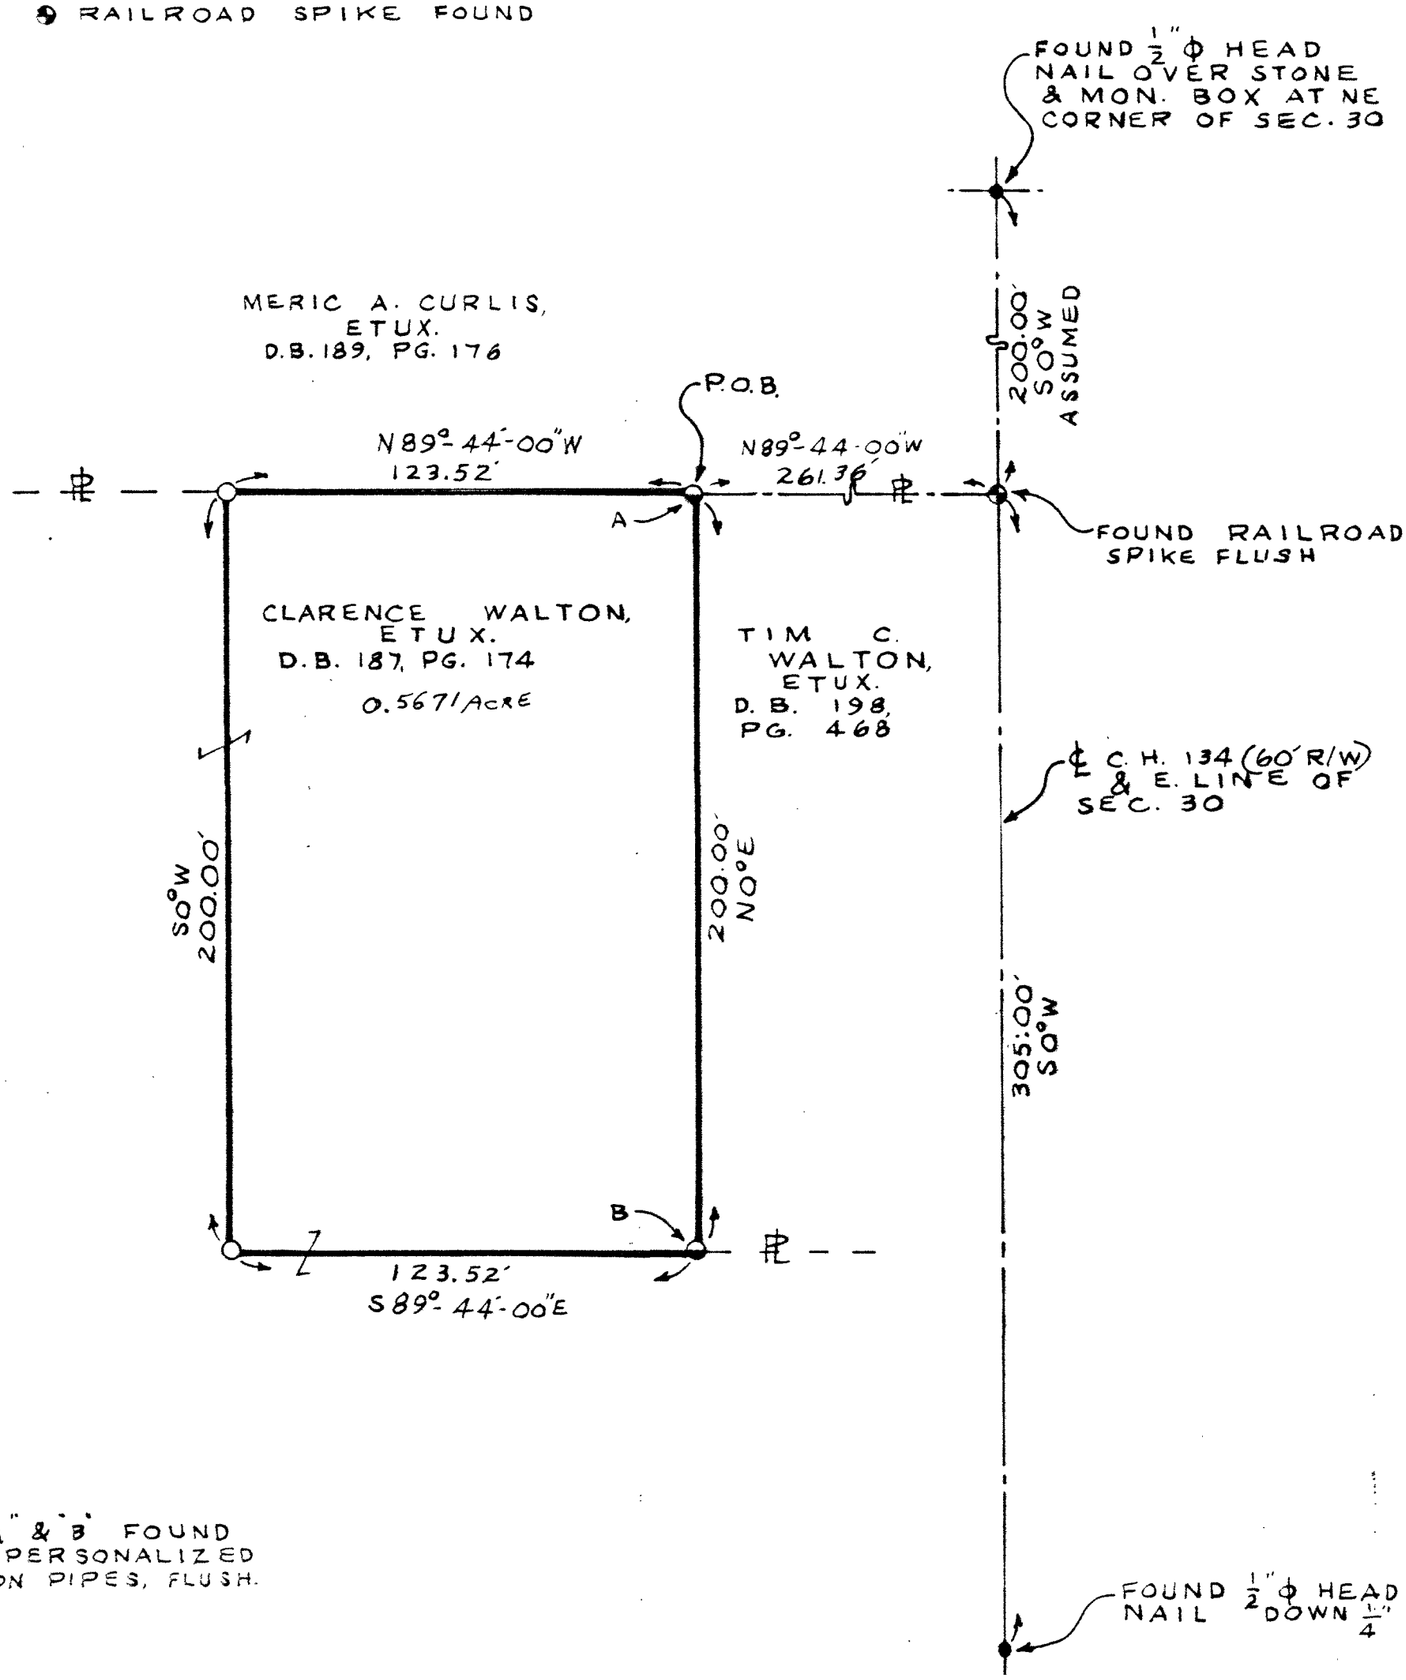

AT "A" & "B" FOUND ½" ϕ PERSONALIZED IRON PIPES, FLUSH.

SURVEY NUMBER: 9538

VOLUME: 8, PAGE: 209

FILING DATE: 5-26-95

STATE OF OHIO JERRY B. WEININGER 5647 REGISTERED SURVEYOR

I HEREBY CERTIFY THIS PLAT TO BE CORRECT AS MADE ON MAY 11, 1995 AND DEEM IT WORTHY OF PRESERVATION.
OHIO REGISTERED SURVEYOR NO. 5647

BY Jerry B. Weininger
JERRY B. WEININGER