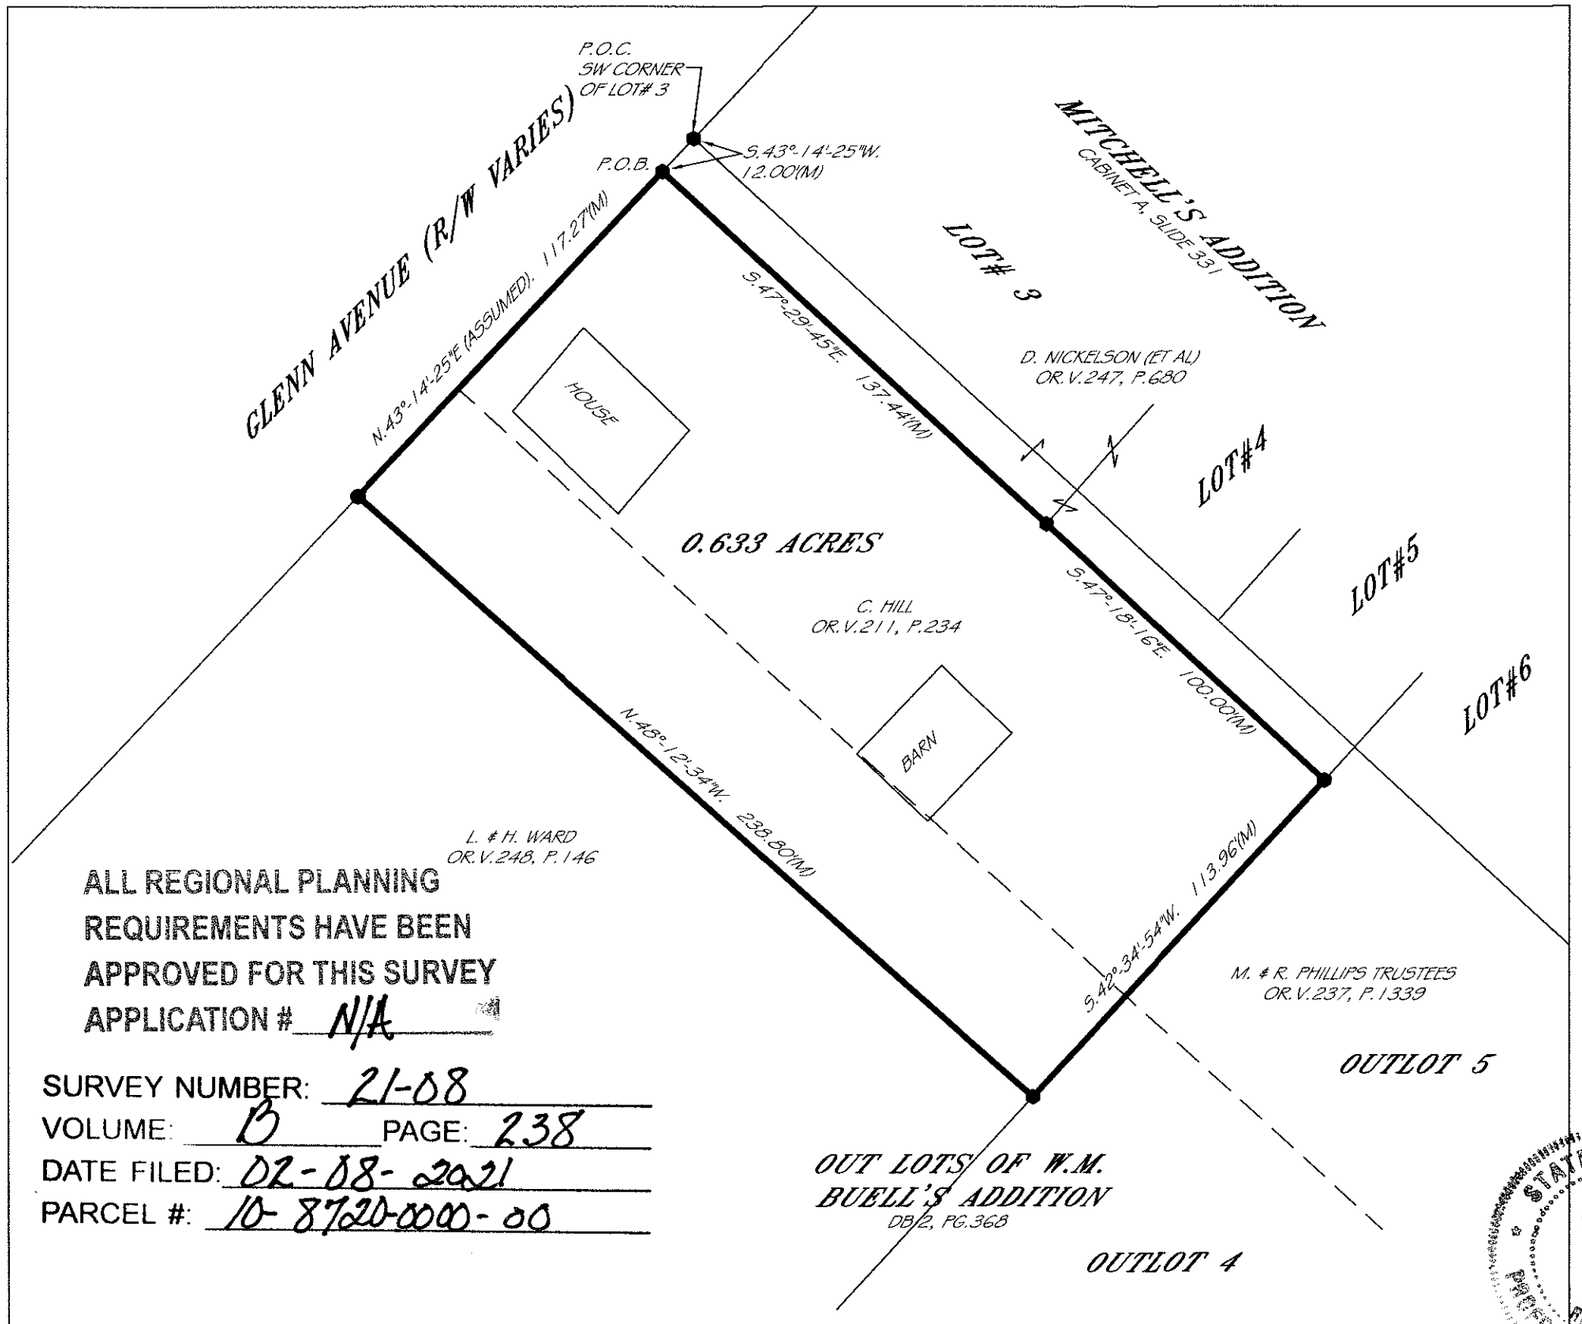

ALL REGIONAL PLANNING
REQUIREMENTS HAVE BEEN
APPROVED FOR THIS SURVEY
APPLICATION # N/A

SURVEY NUMBER: 21-08
VOLUME: B PAGE: 238
DATE FILED: 02-08-2021
PARCEL #: 10-8720-0000-00

LEGEND

- ⌀ = MAG-NAIL SET
- ⌀ = NAIL FOUND
- ○ = 5/8" IRON PIN SET
- ● = 5/8" IRON PIN FOUND
- ● = 3/4" IRON PIPE FOUND
- ◆ = RAILROAD SPIKE FOUND
- ▲ = STONE FOUND
- ⊠ = MONUMENT BOX FOUND
- (D) = DEED
- (P) = PLAT
- (C) = CALCULATED
- (M) = MEASURED

NORTH

40 0 40

SCALE: 1" = 40'

PRIOR DEED REFERENCES:
OR.VOL. 211, PG. 234

PRIOR SURVEY REFERENCES:
VOL.5, PG.44
VOL.8, PG.104

STATE OF OHIO
CRAIG C. PERRY
7839
PROFESSIONAL SURVEYOR

THIS PLAT IS OF AN ACTUAL SURVEY PERFORMED BY PERRY SURVEYING 1-30-21. A TITLE SEARCH WAS NOT PERFORMED ON THIS PARCEL TO DO THE FIELD WORK.

CRAIG C. PERRY P.S. # 7839

PERRY SURVEYING LLC
"Outstanding In Our Field... And Yours!"
312 N. MAIN STREET
FINDLAY, OHIO 45840
PH: 419-423-3856 FAX: 419-423-6784

PLAT OF A SURVEY FOR
C. HILL SITE
OF PT. OF OUTLOTS 4 & 5 OF
W.M. BUELLS ADDITION
VILLAGE OF CAREY
WYANDOT COUNTY, OHIO

REVISIONS	DATE	BY

SCALE	1"=40'
DATE	1-31-2021
DWG BY	CCP

JOB NUMBER
S-005-21