PITT TOWNSHIP
16-3-14
VOL D
PG. 169

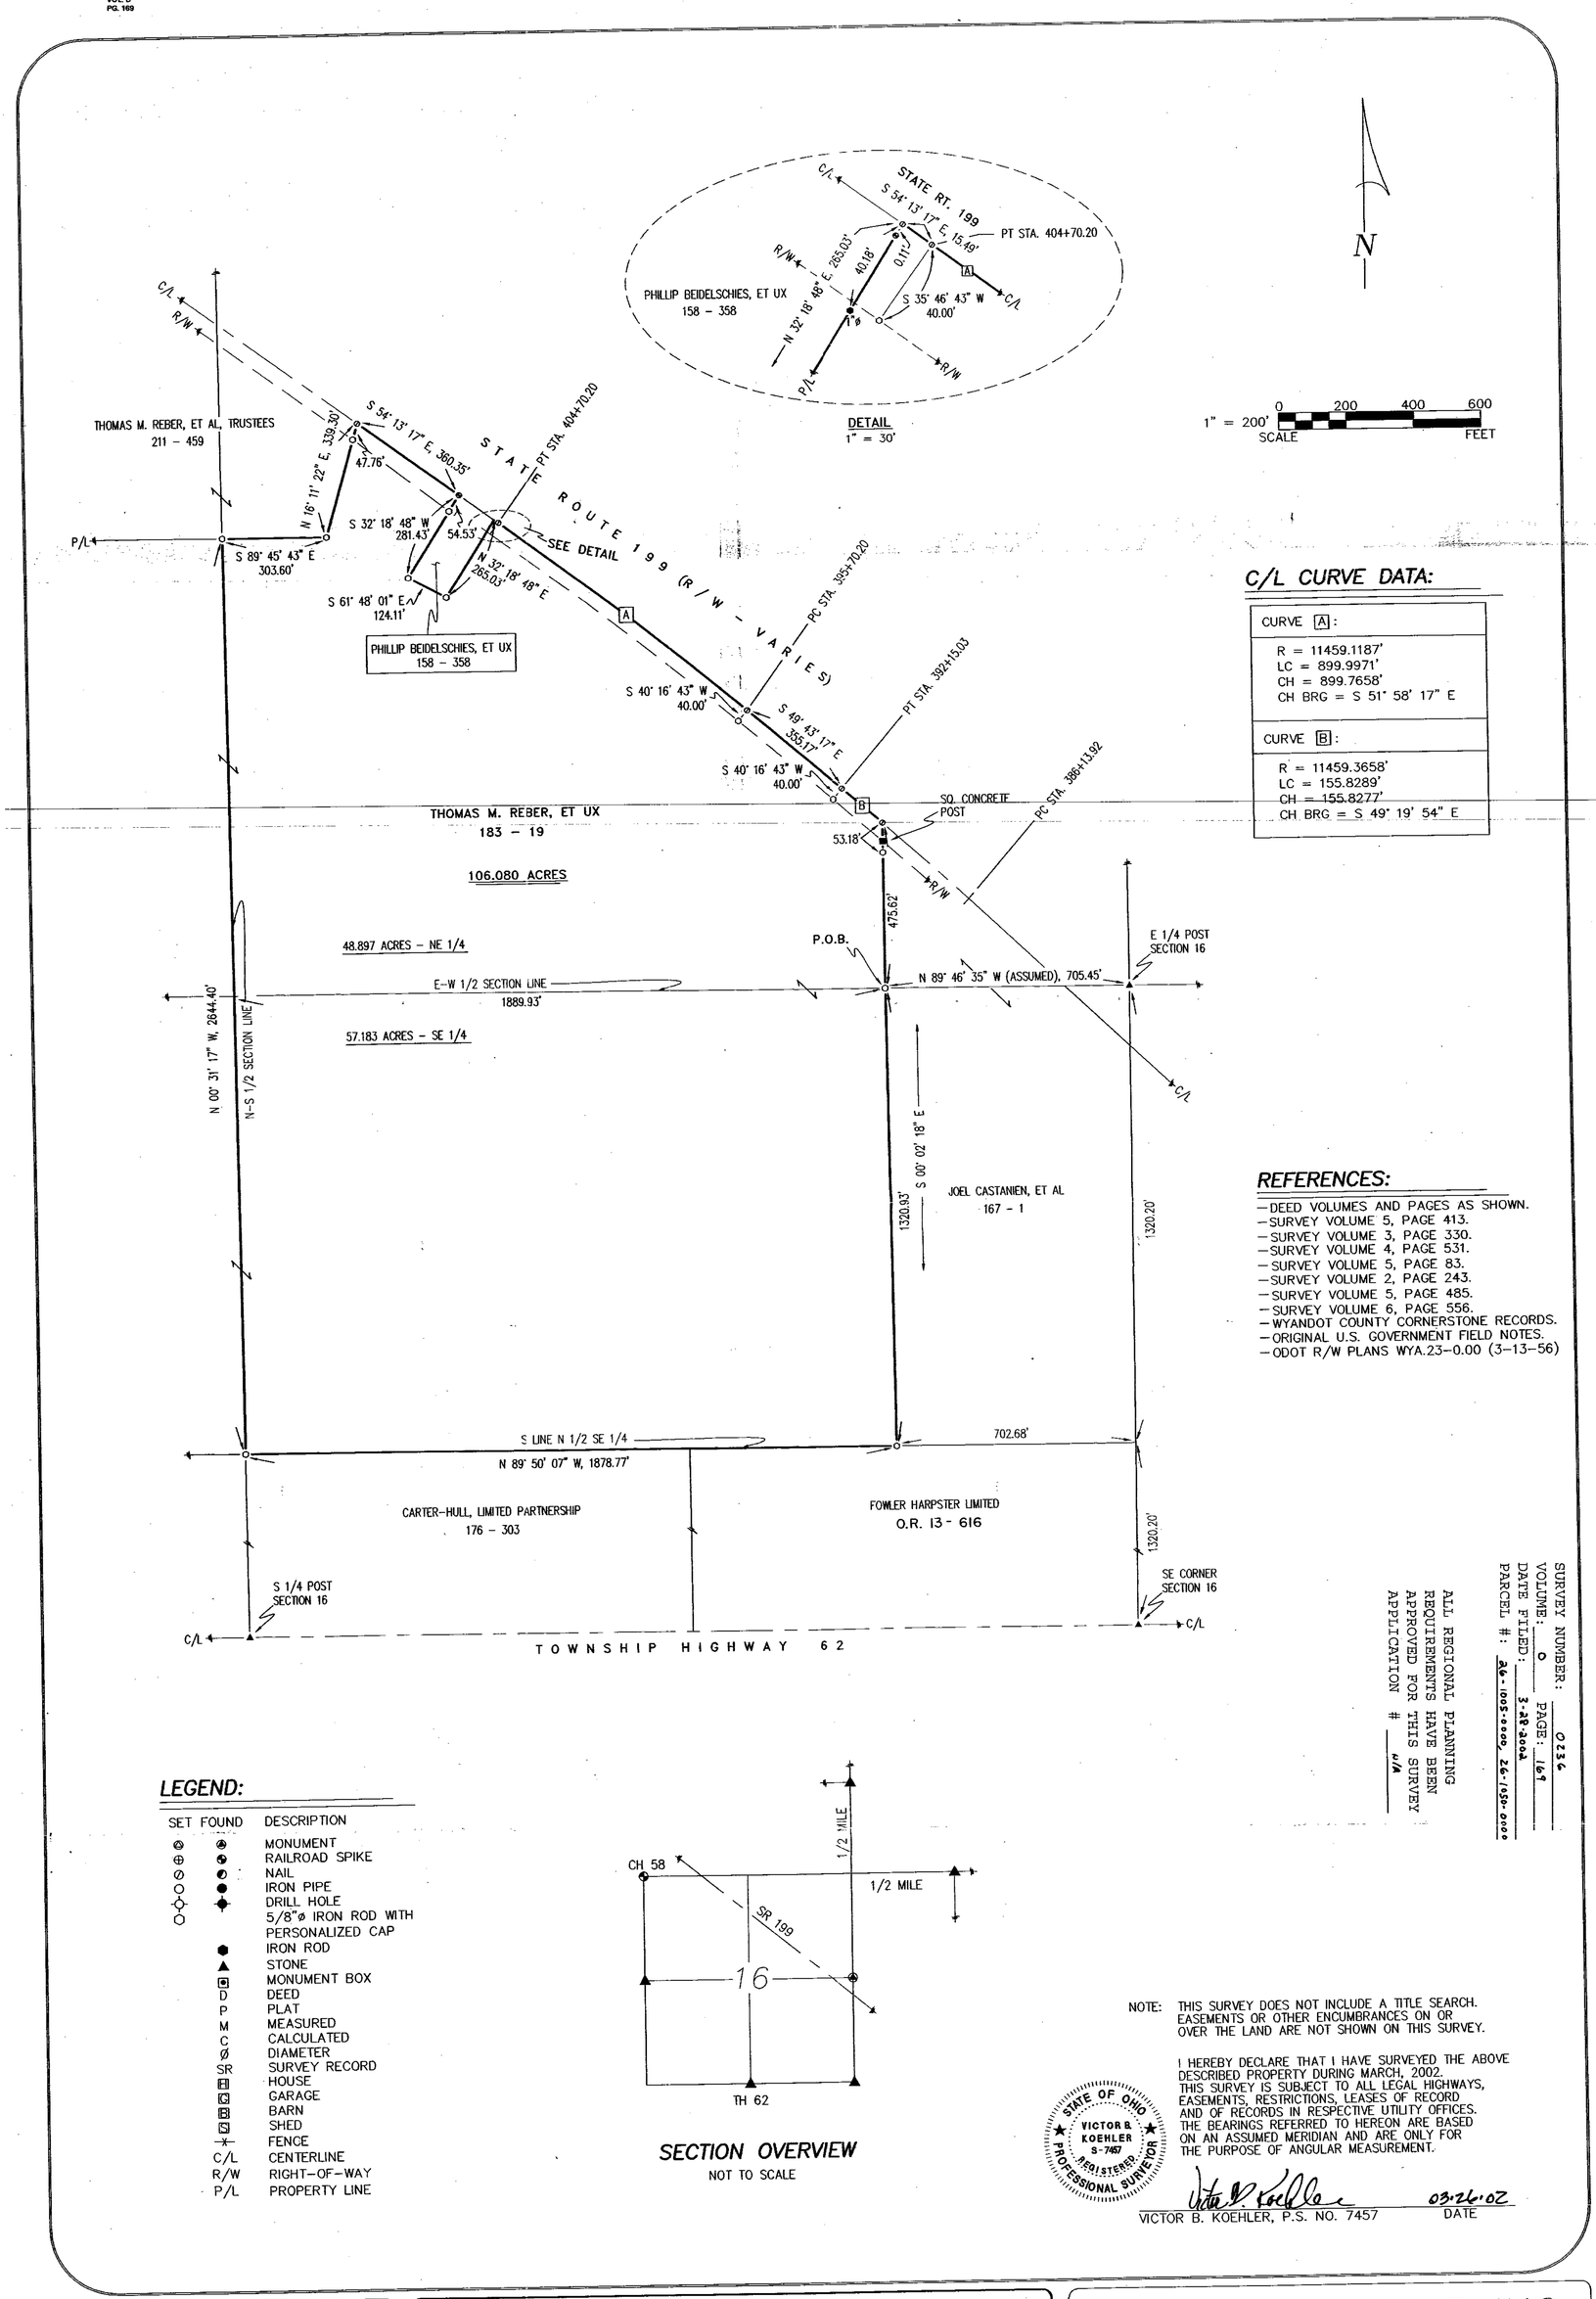

C/L CURVE DATA:

CURVE A:
R = 11459.1187'
LC = 899.9971'
CH = 899.7658'
CH BRG = S 51° 58' 17" E
CURVE B:
R = 11459.3658'
LC = 155.8289'
CH = 155.8277'
CH BRG = S 49° 19' 54" E

REFERENCES:

- DEED VOLUMES AND PAGES AS SHOWN.
- SURVEY VOLUME 5, PAGE 413.
- SURVEY VOLUME 3, PAGE 330.
- SURVEY VOLUME 4, PAGE 531.
- SURVEY VOLUME 5, PAGE 83.
- SURVEY VOLUME 2, PAGE 243.
- SURVEY VOLUME 5, PAGE 485.
- SURVEY VOLUME 6, PAGE 556.
- WYANDOT COUNTY CORNERSTONE RECORDS.
- ORIGINAL U.S. GOVERNMENT FIELD NOTES.
- ODOT R/W PLANS WYA.23-0.00 (3-13-56)

SURVEY NUMBER: 0236
VOLUME: O PAGE: 169
DATE FILED: 3-28-2004
PARCEL #: 26-1005-0000, 26-1051-0000

ALL REGIONAL PLANNING REQUIREMENTS HAVE BEEN APPROVED FOR THIS SURVEY
APPLICATION # n/a

LEGEND:

SET	FOUND	DESCRIPTION
⊗	⊗	MONUMENT
⊕	⊕	RAILROAD SPIKE
⊘	⊘	NAIL
○	●	IRON PIPE
⊹	✚	DRILL HOLE
○		5/8"ø IRON ROD WITH PERSONALIZED CAP
	●	IRON ROD
	▲	STONE
	▣	MONUMENT BOX
	D	DEED
	P	PLAT
	M	MEASURED
	C	CALCULATED
	Ø	DIAMETER
	SR	SURVEY RECORD
		HOUSE
		GARAGE
		BARN
		SHED
		FENCE
	C/L	CENTERLINE
	R/W	RIGHT-OF-WAY
	P/L	PROPERTY LINE

SECTION OVERVIEW

NOT TO SCALE

NOTE: THIS SURVEY DOES NOT INCLUDE A TITLE SEARCH. EASEMENTS OR OTHER ENCUMBRANCES ON OR OVER THE LAND ARE NOT SHOWN ON THIS SURVEY.

I HEREBY DECLARE THAT I HAVE SURVEYED THE ABOVE DESCRIBED PROPERTY DURING MARCH, 2002. THIS SURVEY IS SUBJECT TO ALL LEGAL HIGHWAYS, EASEMENTS, RESTRICTIONS, LEASES OF RECORD AND OF RECORDS IN RESPECTIVE UTILITY OFFICES. THE BEARINGS REFERRED TO HEREON ARE BASED ON AN ASSUMED MERIDIAN AND ARE ONLY FOR THE PURPOSE OF ANGULAR MEASUREMENT.

STATE OF OHIO
VICTOR B. KOEHLER
S-7457
REGISTERED
PROFESSIONAL SURVEYOR

VICTOR B. KOEHLER, P.S. NO. 7457 — DATE 03-26-02

DRAWN BY	CHECKED BY	REVISION
DAL 03-21-02	VBK 03-25-02	

02005-S

SURVEY FOR: VERNA REBER

LOCATED IN PART OF THE SOUTHEAST & NORTHEAST QUARTERS OF SECTION 16, T-3-S, R-14-E, PITT TOWNSHIP, WYANDOT COUNTY, OHIO.

KOEHLER SURVEYING
P.O. BOX 28
UPPER SANDUSKY, OHIO 43351
419-294-5388