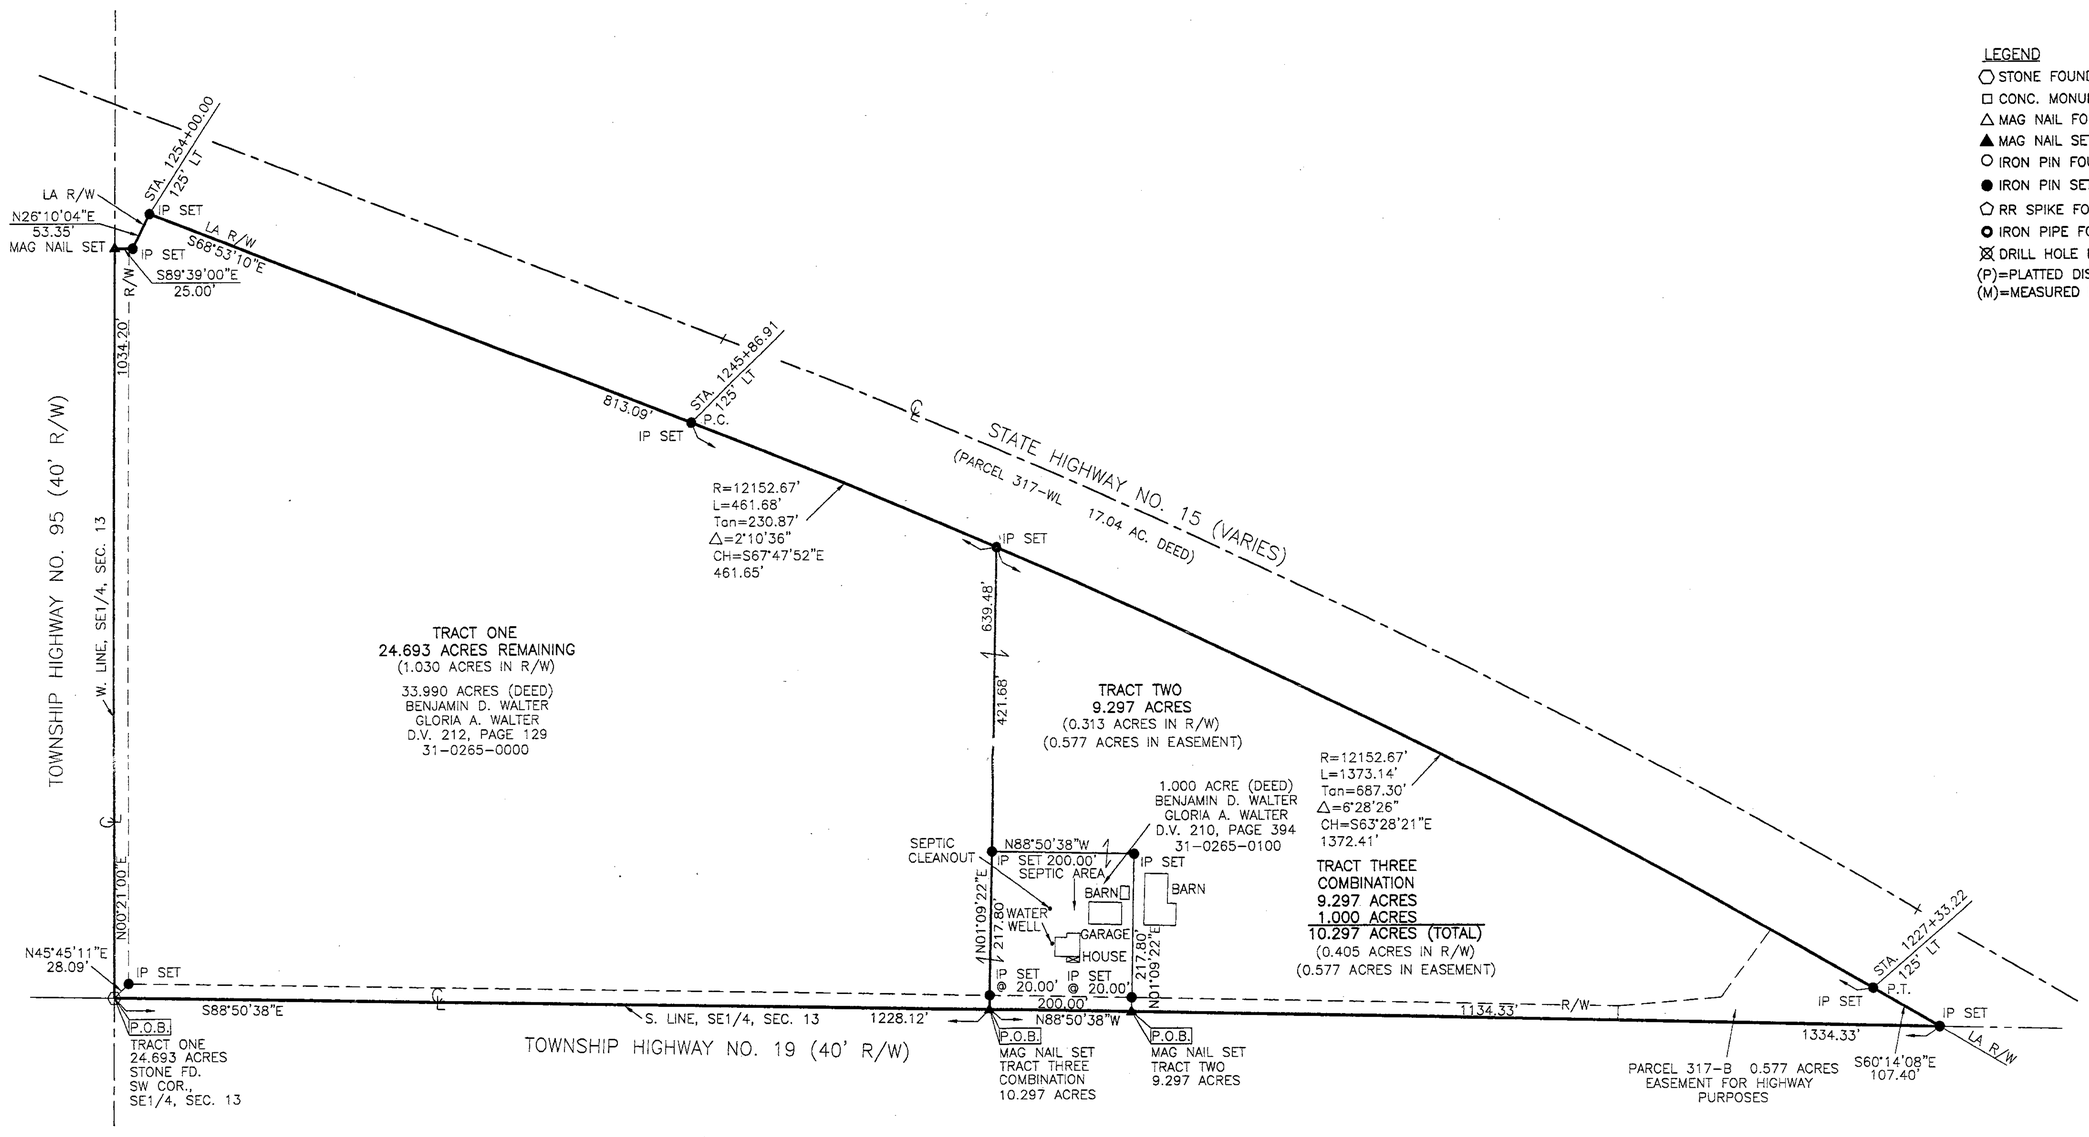

GRAPHIC SCALE

100 0 50 100 200

(IN FEET)
1 INCH = 100FT

NOTE: THE BEARINGS ON THIS PLAT ARE BASED UPON AN ASSUMED MERIDIAN AND ARE USED ONLY FOR THE PURPOSE OF DESCRIBING ANGULAR MEASUREMENTS.

IP SET= 5/8"x30" REBAR WITH PETERMAN ASSOCIATES' CAP.

SURVEY REFERENCE:

SURVEY FOR BEN WALTER, PETERMAN ASSOCIATES, INC., JAMES A. HOOVER, P.S. #5474, DATED 10-2-80, FILED IN VOLUME 5, PAGE 330 (JOB NO. 11727)

ODOT RIGHT OF WAY PLANS- HAN-15-26.68/WYA-15-0.00, DATED 6-29-1962.

WYANDOT COUNTY STONE RECORDS

SURVEY NUMBER: 07-40
VOLUME: D PAGE: 340
DATE FILED: 05-09-07
PARCEL #: 31-0265-0100 & 31-0265-0000

ALL REGIONAL PLANNING REQUIREMENTS HAVE BEEN APPROVED FOR THIS SURVEY
APPLICATION # 07-11E

DATE: 5-07-07

STATE OF OHIO NICK E. NIGH 7384 REGISTERED PROFESSIONAL SURVEYOR

NICK E. NIGH, P.S.
PROFESSIONAL SURVEYOR #7384
PETERMAN ASSOCIATES, INC.
3480 N. MAIN STREET
FINDLAY, OH 45840

PETERMAN ASSOCIATES, INC.

ARCHITECTS – ENGINEERS – SURVEYORS

3480 NORTH MAIN STREET (419) 422-6672 FINDLAY, OHIO 45840

SEAL	SCALE 1"=100'	REVISIONS	BY	DATE
	DATE 4-24-07	REVISE PER COUNTY	CTW	5-8-07
	DRAWN BY RKT/CW			
	APPROVED BY NEN			

SURVEY

MATT WALTER

BEING PART OF THE S1/2 OF THE SE1/4 OF SECTION 13, T1S, R12E, TOWNSHIP OF RIDGE, COUNTY OF WYANDOT, OHIO

JOB. NO. 07-0273

RIDGE 13-1-12 VOL D PG 340