BOUNDARY SURVEY

PART OF NE 1/4, SECTION 19, T1S, R13E, CRAWFORD TOWNSHIP, COUNTY OF WYANDOT, STATE OF OHIO.

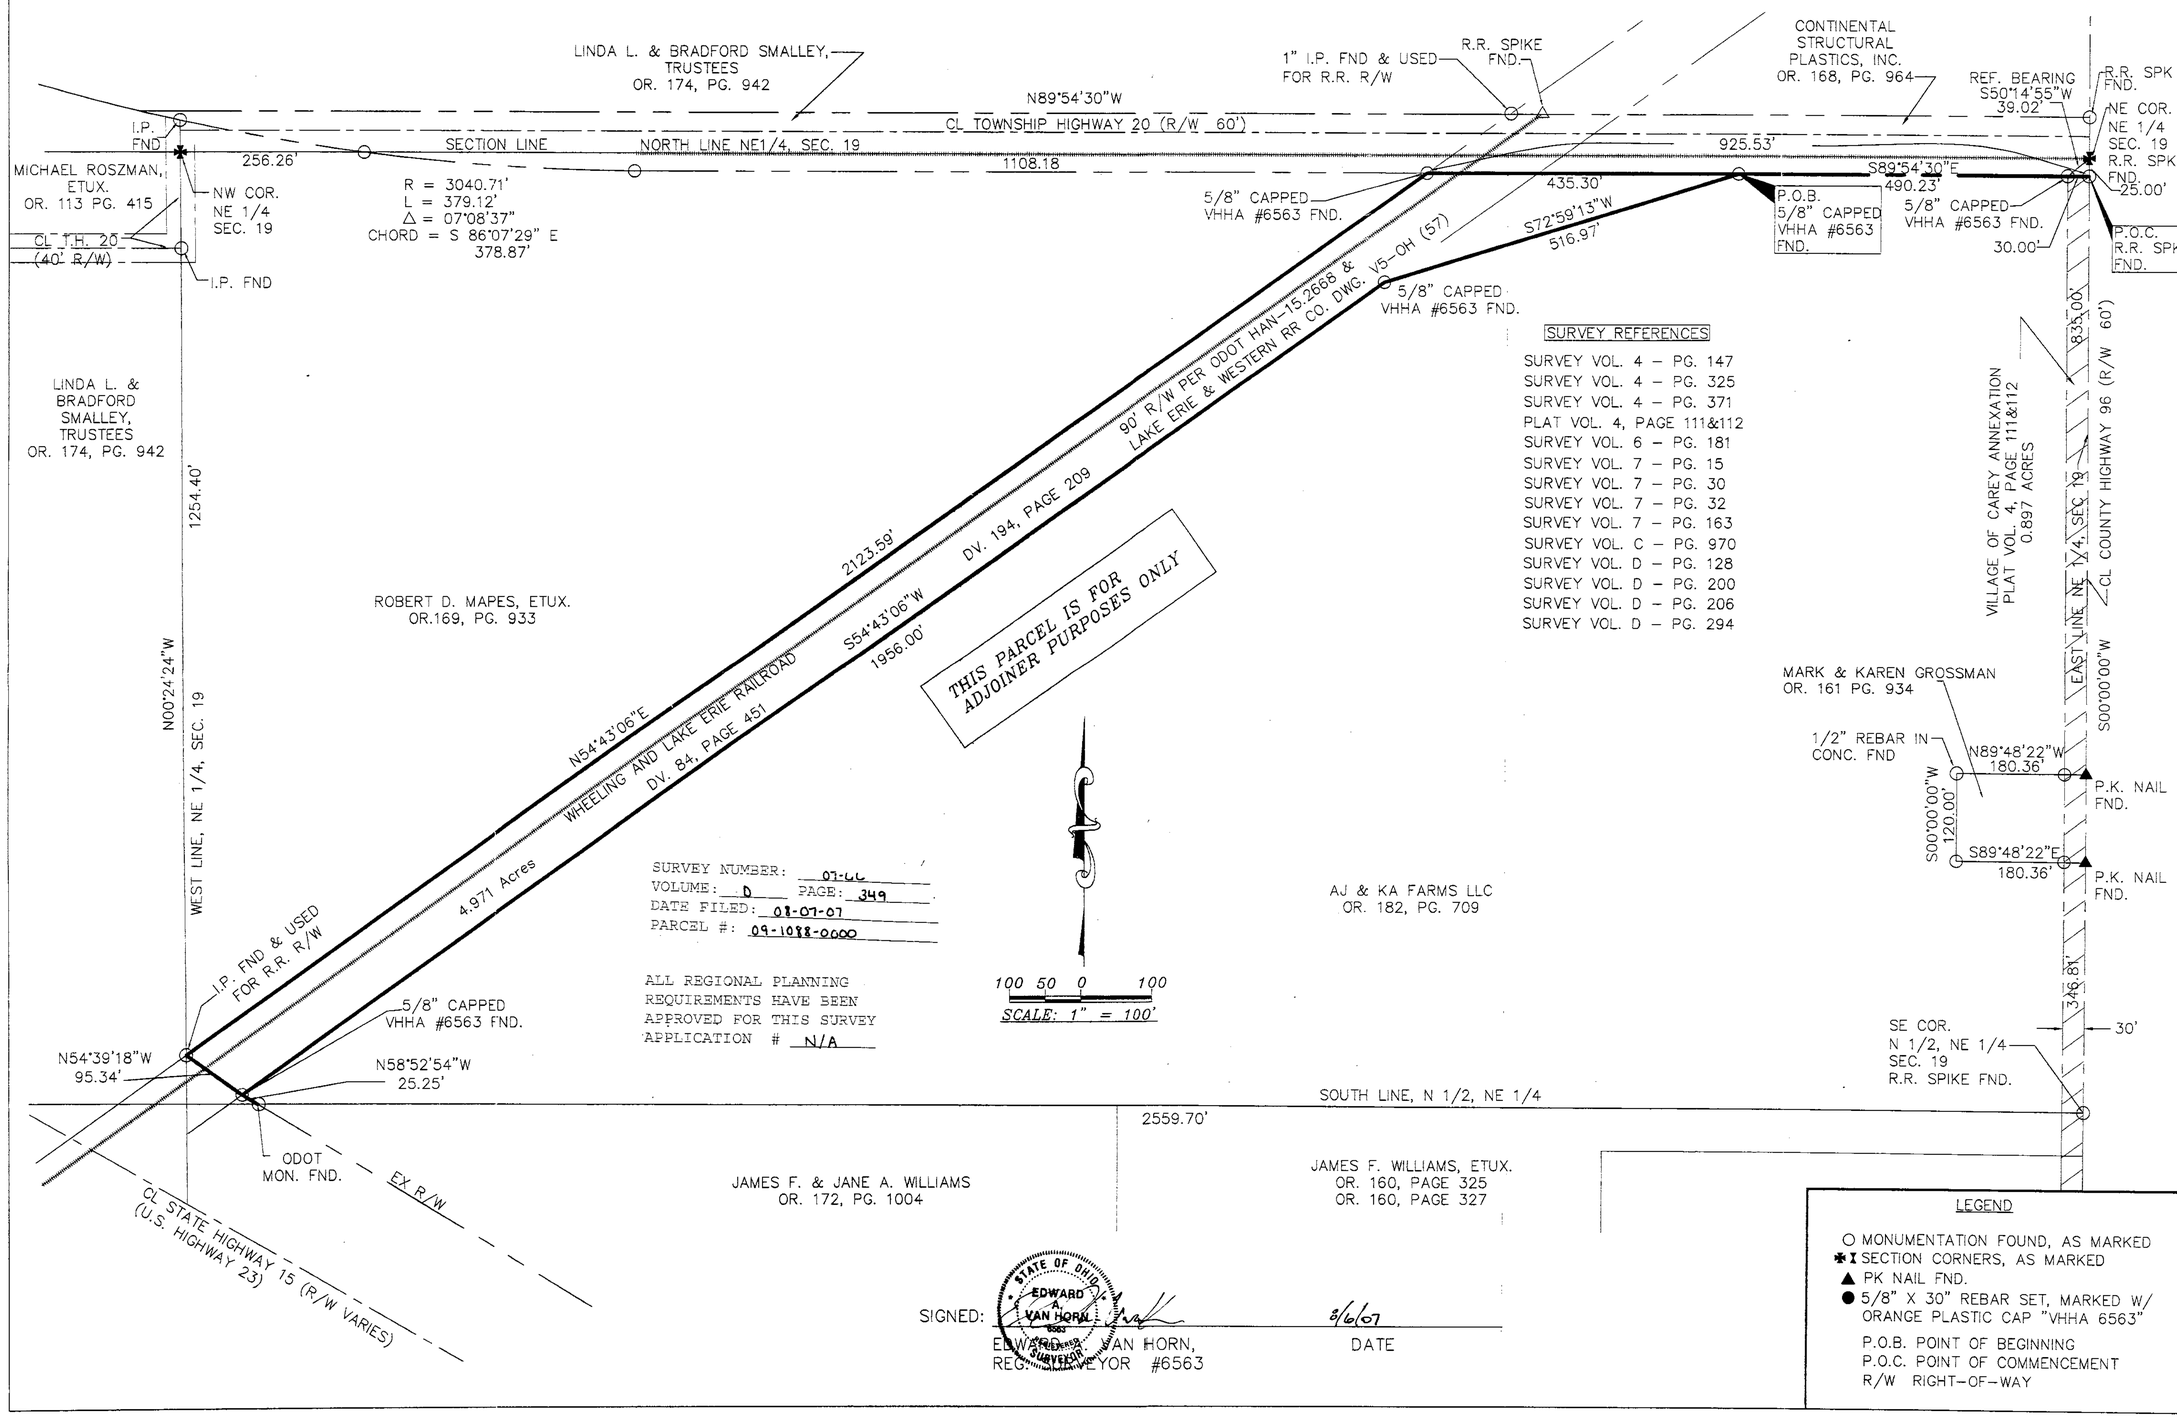

SIGNED: _____ 8/6/07

EDWARD A. VAN HORN, REG. SURVEYOR #6563 — DATE

STATE OF OHIO EDWARD A. VAN HORN 6563 REGISTERED SURVEYOR

LEGEND

- O MONUMENTATION FOUND, AS MARKED
- ✱ I SECTION CORNERS, AS MARKED
- ▲ PK NAIL FND.
- ● 5/8" X 30" REBAR SET, MARKED W/ ORANGE PLASTIC CAP "VHHA 6563"

P.O.B. POINT OF BEGINNING
P.O.C. POINT OF COMMENCEMENT
R/W RIGHT-OF-WAY

VAN HORN, HOOVER & ASSOCIATES, INC.
SURVEYING & ENGINEERING
P.O. BOX 612
FINDLAY, OHIO 45839
(419) 423-5630
E-MAIL: info@vanhornhoover.com

DAN MAPES

WYANDOT — CRAWFORD TOWNSHIP

REVISIONS	BY	DATE

DESCRIPTION: BOUNDARY SURVEY

PLOTSCALE: 1:1

DRN: PCE — CHKD: EVH

DRAWING SCALE: 1"=100'

DATE: 8/6/07

JOB NUMBER: PROJ/8959/ 8959.DWG

SHEET NUMBER: 1 OF 1

CRAWFORD 19-1-19 VOL.D PG 349