CRAWFORD TWP.
SECTION 25-T1-13
VOLUME D-
PAGE 397

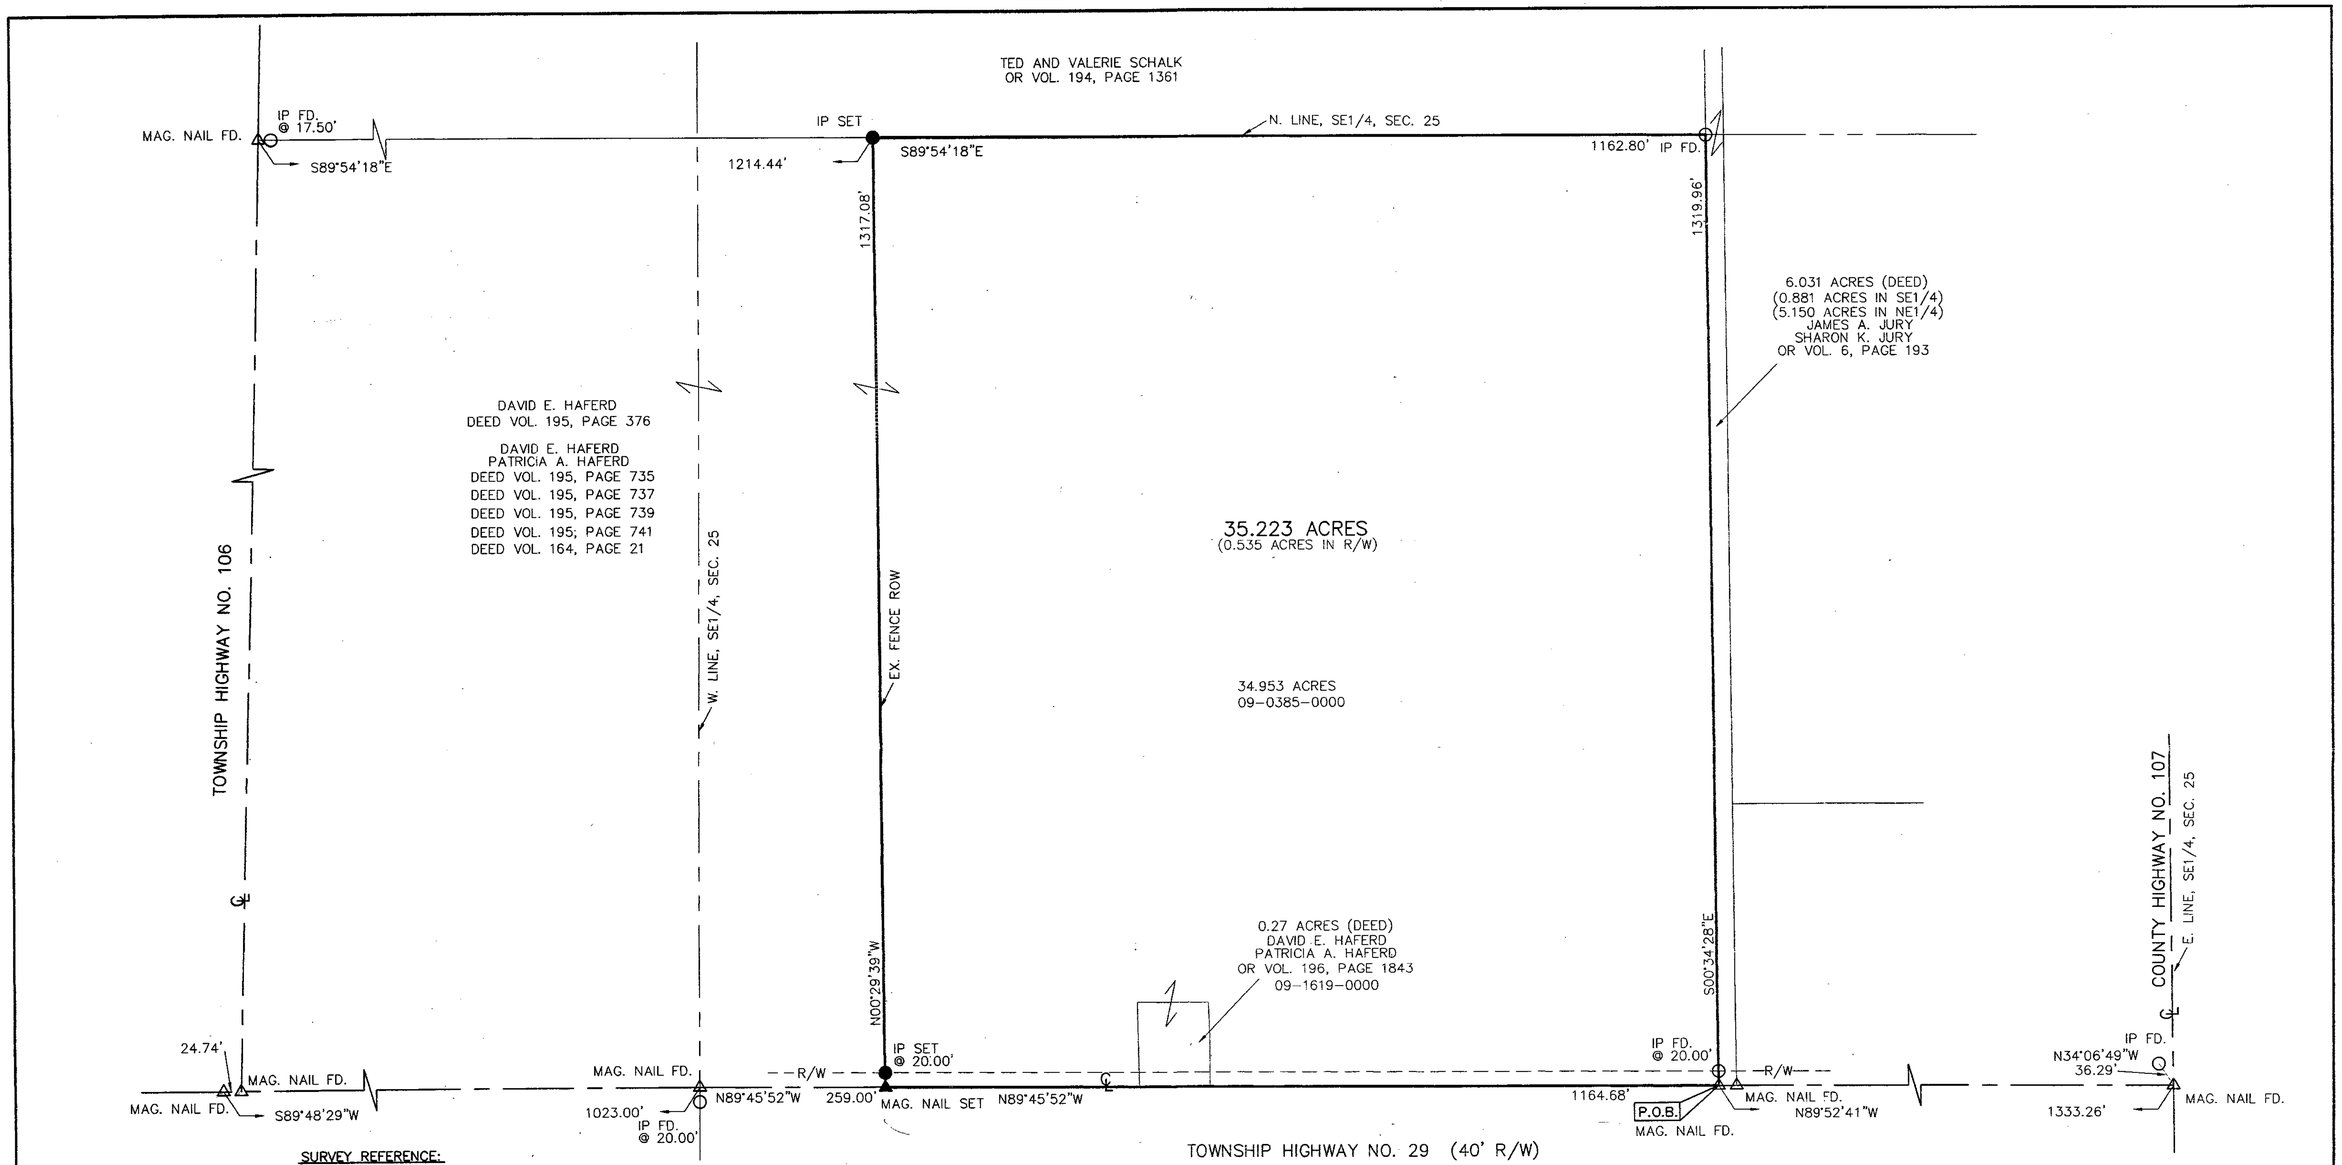

SURVEY REFERENCE:
WYANDOT COUNTY STONE RECORDS
SURVEY VOLUME 3, PAGE 62
SURVEY VOLUME C, PAGE 257
SURVEY VOLUME C, PAGE 548
SURVEY VOLUME 9, PAGE 215
SURVEY VOLUME C, PAGE 1143
SURVEY VOLUME D, PAGE 137
SURVEY VOLUME D, PAGE 140

LEGEND
- WOOD POST FOUND
- STONE MONUMENT FOUND
- NAIL FOUND
- NAIL SET
- IRON PIN FOUND
- IRON PIN SET
- RR SPIKE FOUND
- (M)= MEASURED DISTANCE
- (D)= DEED DISTANCE

NOTE: THE BEARINGS ON THIS PLAT ARE BASED UPON THE NORTH LINE OF THE SE1/4 OF SECTION 25, CRAWFORD TOWNSHIP BEARING S89°54'18"E.

IP SET= 5/8"x30" REBAR WITH PETERMAN ASSOCIATES' CAP.

GRAPHIC SCALE
100 0 50 100 200
(IN FEET)
1 INCH = 100 FT

DATE: 6-19-2009
NICK E. NIGH, P.S.
PROFESSIONAL SURVEYOR #7384
PETERMAN ASSOCIATES, INC.
3480 N. MAIN STREET
FINDLAY, OH 45840

PETERMAN ASSOCIATES, INC.

ARCHITECTS – ENGINEERS – SURVEYORS
3480 NORTH MAIN STREET (419) 422-6672 FINDLAY, OHIO 45840

SEAL	SCALE 1"=100'		REVISIONS	BY	DATE
	DATE 6-19-09		REVISED PER TAX MAP	RT	6-29-09
	DRAWN BY RKT				
	APPROVED BY NEN				
	SURVEY				JOB. NO. 09-0324

JOHN BARNES

BEING PART OF THE SE1/4 OF SECTION 25,
T1S, R13E, CRAWFORD TOWNSHIP, WYANDOT CO., OH

SURVEY NUMBER: 09-31
VOLUME: D PAGE: 397
DATE FILED: 6-29-09
PARCEL #: 09-0385-0000
09-1619-0000

ALL REGIONAL PLANNING
REQUIREMENTS HAVE BEEN
APPROVED FOR THIS SURVEY
APPLICATION # N/A