SALEM TOWNSHIP
20-2-13

VOL C
PG. 444

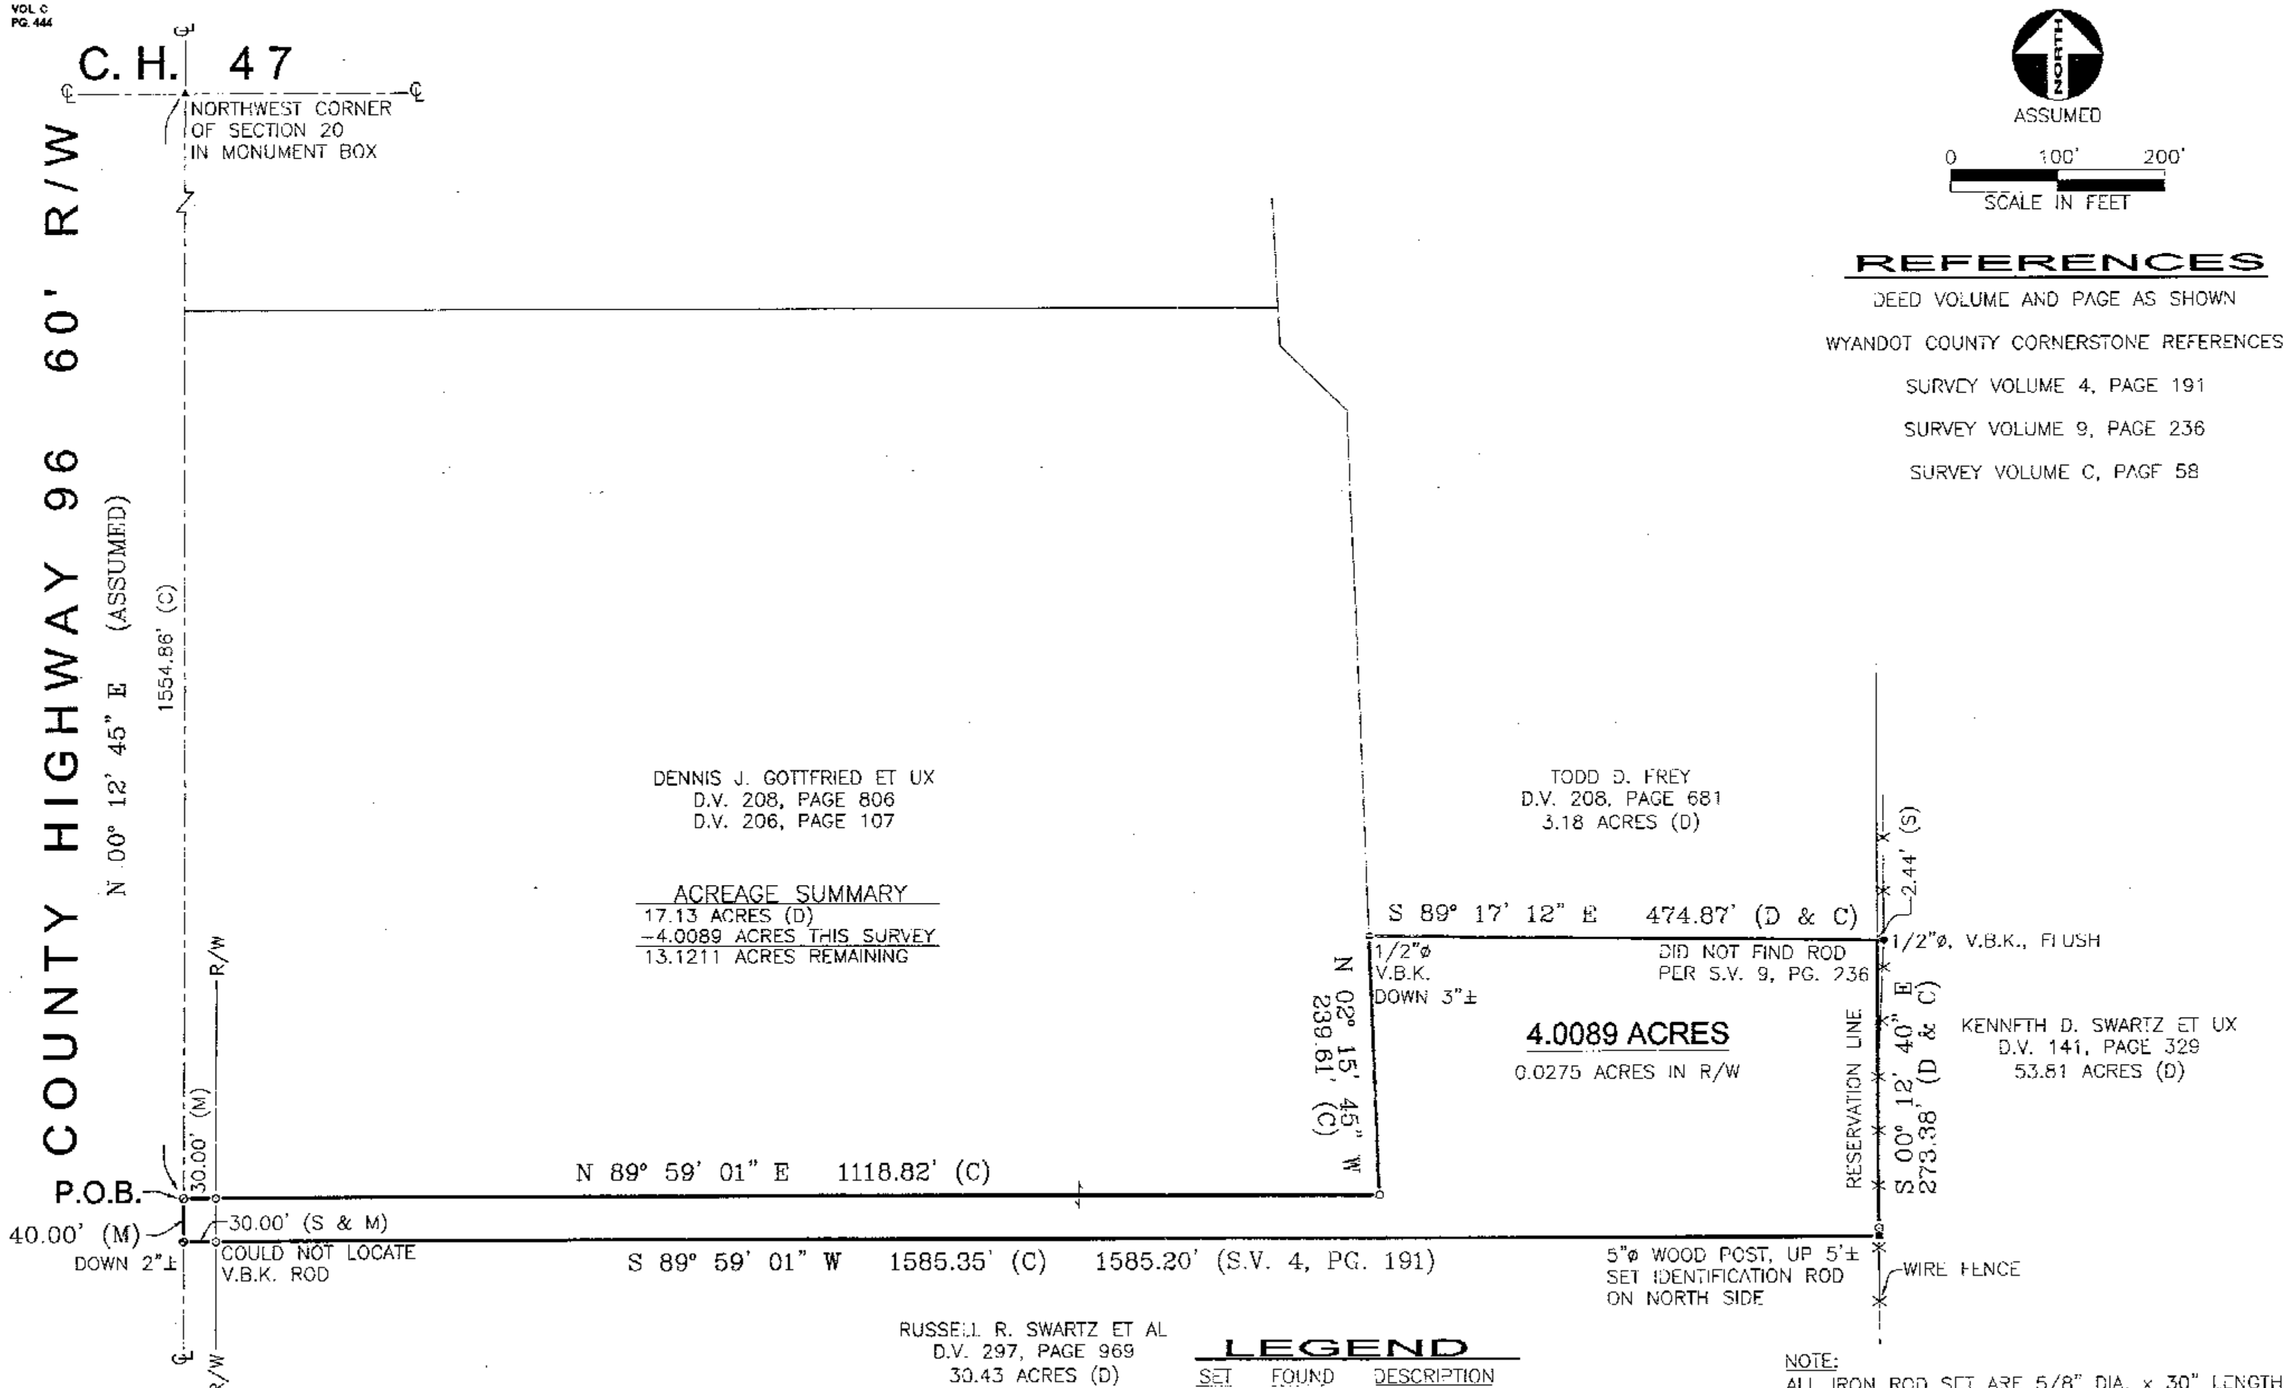

ASSUMED

0 100' 200'
SCALE IN FEET

REFERENCES

DEED VOLUME AND PAGE AS SHOWN

WYANDOT COUNTY CORNERSTONE REFERENCES

SURVCY VOLUME 4, PAGE 191

SURVEY VOLUME 9, PAGE 236

SURVEY VOLUME C, PAGE 58

LEGEND

SET	FOUND	DESCRIPTION
		CONC. MONUMENT
		RAILROAD SPIKE
		NAIL
		IRON ROD
		DRILL HOLE
		STONE
		MONUMENT BOX
		IRON PIPE
		WOOD POST
	(D)	DEED
	(P)	PLAT
	(M)	MEASURED
	(S)	SURVEYED
	(C)	CALCULATED

NOTE:
ALL IRON ROD SET ARE 5/8" DIA. x 30" LENGTH WITH PERSONALIZED CAPS (HANK AND ASSOC.) DRIVEN FLUSH.

SURVEYOR'S STATEMENT

I HEREBY DECLARE THAT THE ABOVE PARCEL WAS SURVEYED DURING DECEMBER, 2000, PROPERTY LINES SHOWN ARE LOCATED FROM DEEDS ON RECORD AND ARE DEED LINES. BEARINGS ARE ASSUMED FOR ANGULAR MEASUREMENT ONLY. ALL INFORMATION SHOWN IS TRUE AND CORRECT TO THE BEST OF MY KNOWLEDGE AND BELIEF (PER CHAPTER 4733-37 OF THE OHIO REVISED CODE).

James G. Homan Jr. 12-07-00
JAMES G. HOMAN, JR., P.S. #6972 DATE

SURVEY NUMBER: 00 139
VOLUME: C PAGE: 444
DATE FILED: 12-8-00
PARCEL #: 34-1925-0000

Regional Planning Has Been Approved For this Survey
See Application #: 0090

REVISIONS:

CHECKED BY: JGH

DRAWN BY: DST

DATE: 12-06-00

SURVEY FOR: **JAMES NORDYKE**
LOCATED IN THE NORTHWEST 1/4 OF SECTION 20, SALEM TOWNSHIP, T-2-S, R-13-E, WYANDOT COUNTY, OHIO

HANK AND ASSOCIATES, INC.
ENGINEERING SURVEYING
137 SOUTH WASHINGTON STREET, TIFFIN, OHIO 44883
PHONE: (419) 447-4300 FAX: (419) 447-2076

JOB NO. 2001.301