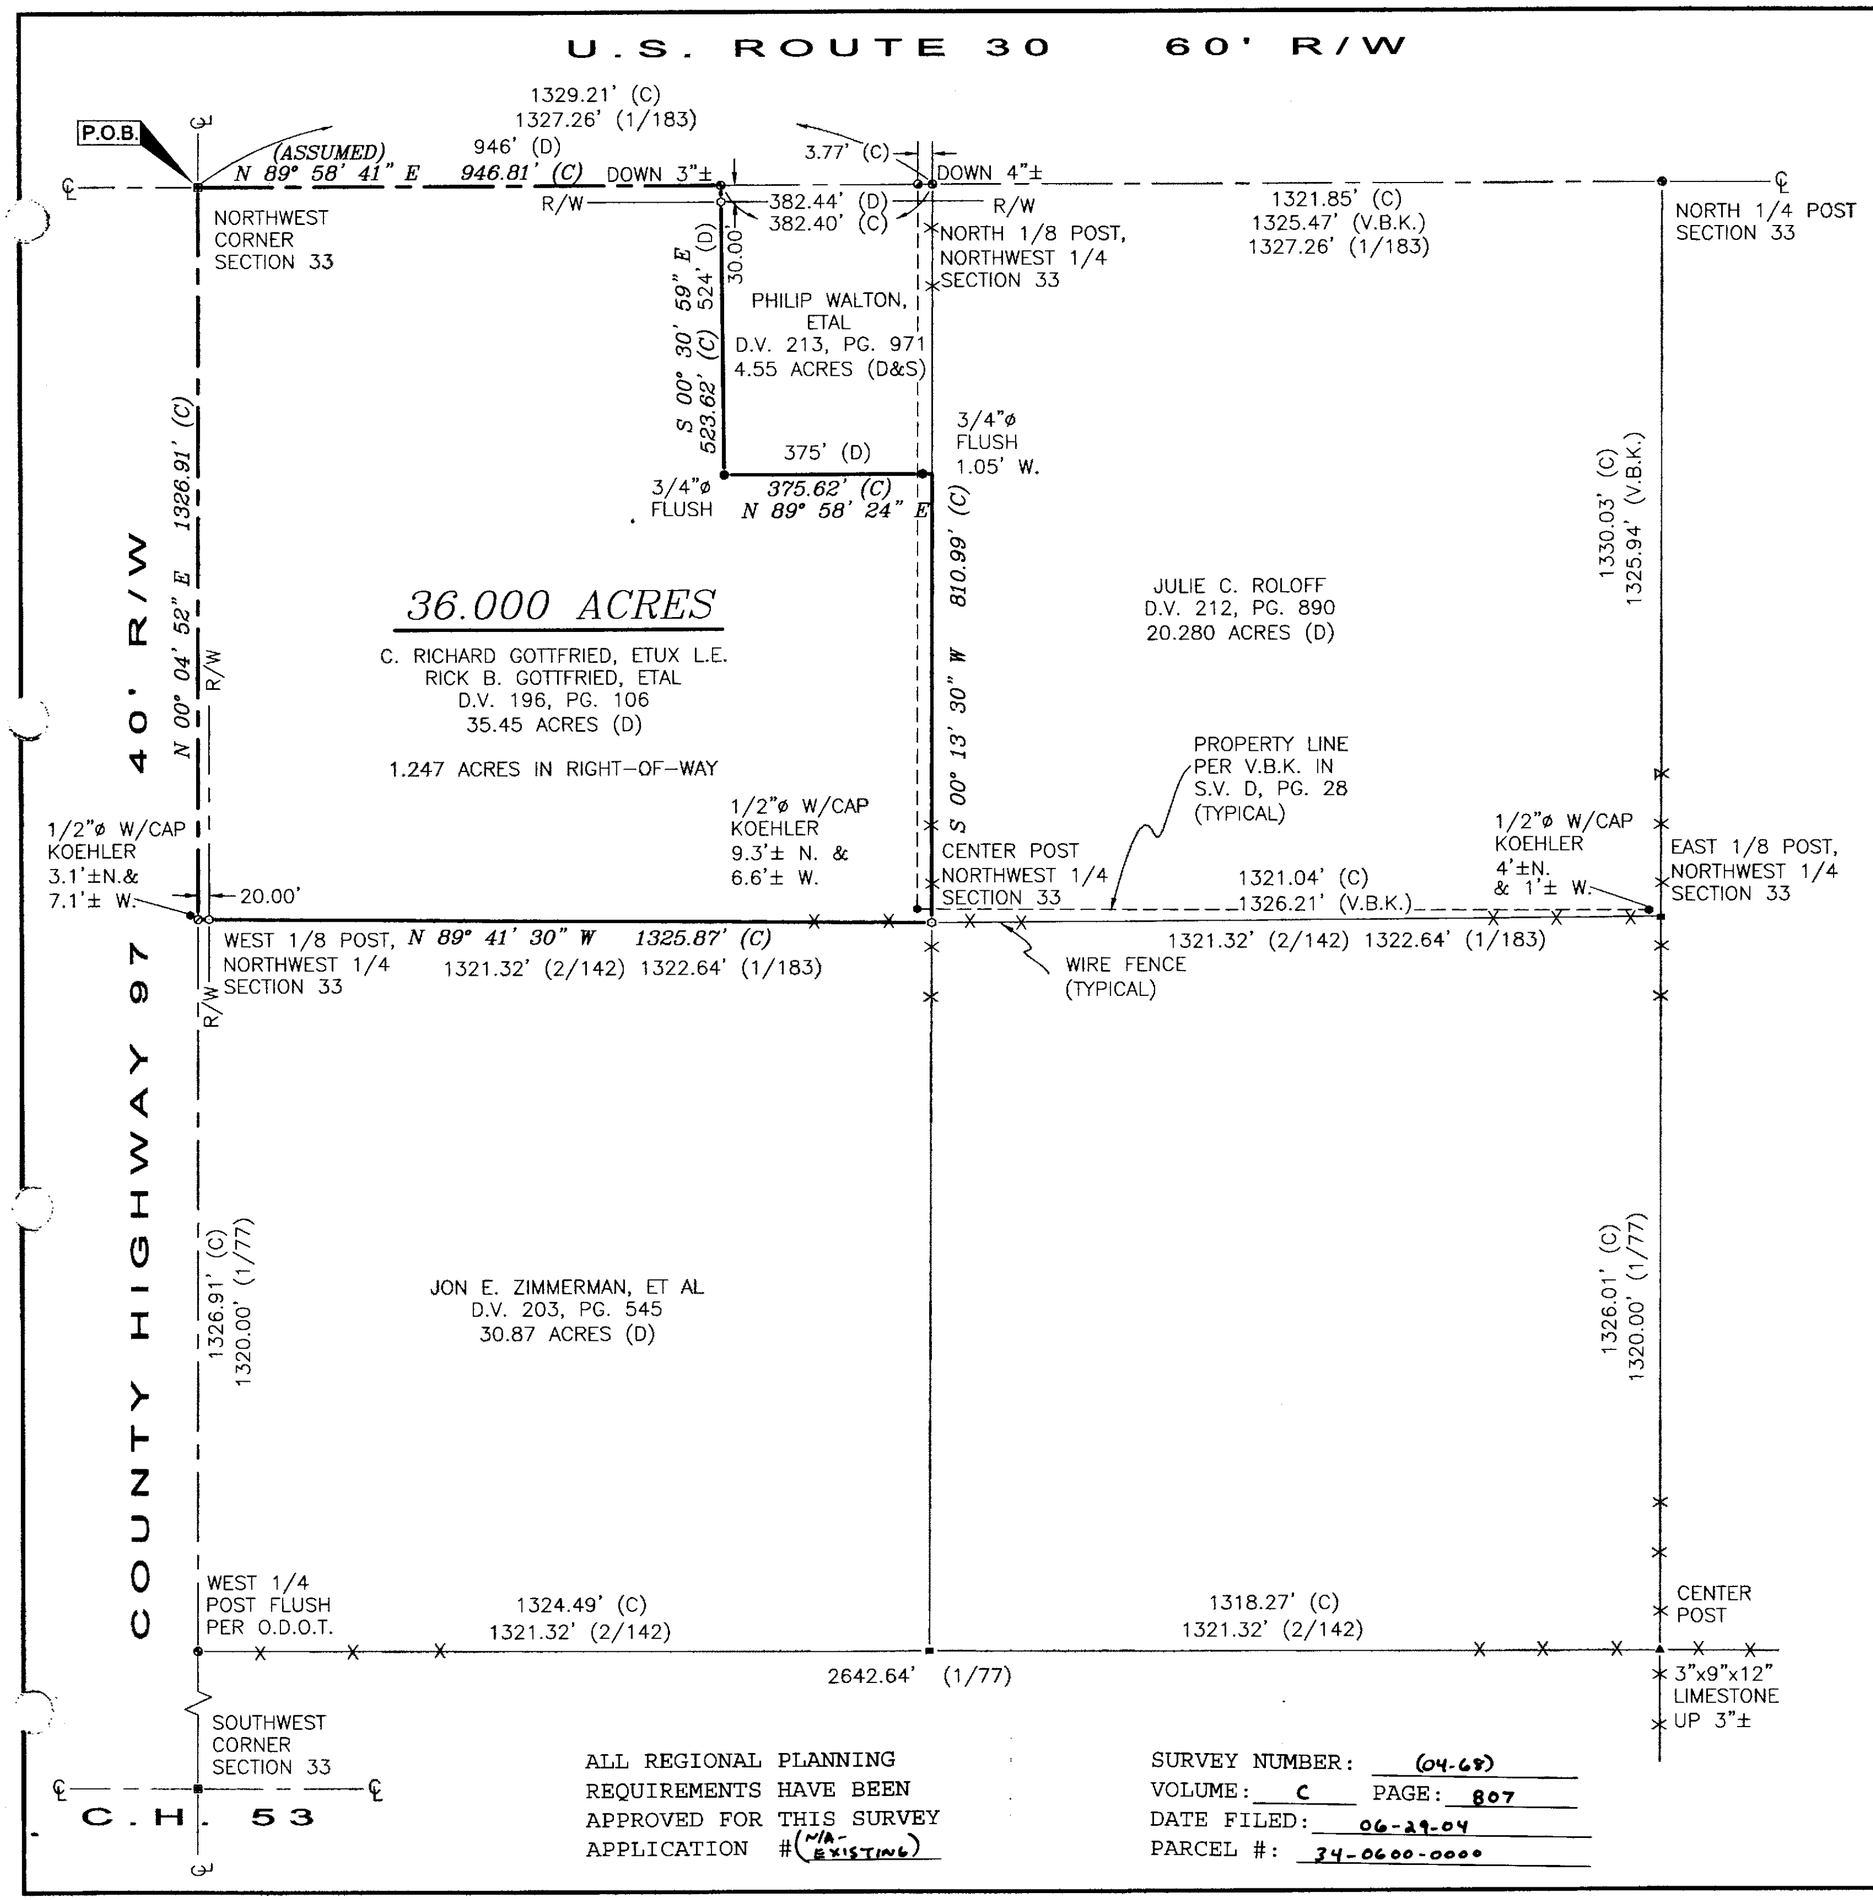

NORTH
ASSUMED

0 200' 400'
SCALE IN FEET

REFERENCES

DEED VOLUME AND PAGE AS SHOWN

WYANDOT COUNTY CORNERSTONE REFERENCES

SURVEY VOLUME 1, PAGE 77

SURVEY VOLUME 1, PAGE 183

SURVEY VOLUME 2, PAGE 142

SURVEY VOLUME 5, PAGE 49

SURVEY VOLUME D, PAGE 28

SURVEY VOLUME C, PAGE 428

LEGEND

SET	FOUND	DESCRIPTION
		CONC. MONUMENT
		RAILROAD SPIKE
		NAIL
		IRON ROD
		DRILL HOLE
		STONE
		MONUMENT BOX
		IRON PIPE
		WOOD POST
	(D)	DEED
	(P)	PLAT
	(M)	MEASURED
	(S)	SURVEYED
	(C)	CALCULATED

NOTE:
ALL IRON ROD SET ARE 5/8" DIA. x 30" LENGTH WITH PERSONALIZED CAPS (HANK AND ASSOC.) DRIVEN FLUSH.

SURVEYOR'S STATEMENT

I HEREBY DECLARE THAT THE ABOVE PARCEL WAS SURVEYED DURING SEPTEMBER, 2000 & MARCH, 2004. PROPERTY LINES SHOWN ARE LOCATED FROM DEEDS ON RECORD AND ARE DEED LINES. BEARINGS ARE ASSUMED FOR ANGULAR MEASUREMENT ONLY. ALL INFORMATION SHOWN IS TRUE AND CORRECT TO THE BEST OF MY KNOWLEDGE AND BELIEF (PER CHAPTER 4733-37 OF THE OHIO REVISED CODE).

STATE OF OHIO
JAMES GORDON HOMAN, JR.
S-6972
REGISTERED PROFESSIONAL SURVEYOR

James G. Homan Jr. 04-27-04
JAMES G. HOMAN, JR., P.S. # 6972 DATE

ALL REGIONAL PLANNING REQUIREMENTS HAVE BEEN APPROVED FOR THIS SURVEY APPLICATION #(N/A-EXISTING)

SURVEY NUMBER: (04-68)
VOLUME: C PAGE: 807
DATE FILED: 06-29-04
PARCEL #: 34-0600-0000

REVISIONS: W.1/4 O.D.O.T & S. PROP. LINE JGH 03-2004
CHECKED BY: JGH
DRAWN BY: DST
DATE: DATE

SURVEY FOR: C. RICHARD GOTTFRIED
LOCATED IN THE NORTHWEST QUARTER OF SECTION 33, SALEM TOWNSHIP, TOWNSHIP-2 -SOUTH, RANGE-13-EAST, WYANDOT COUNTY, OHIO.

HANK AND ASSOCIATES, INC.
ENGINEERING SURVEYING
137 SOUTH WASHINGTON STREET, TIFFIN, OHIO 44883
PHONE: (419) 447-4300 FAX: (419) 447-2076

JOB NO. 2001.209