PLAT OF SURVEY

SITUATED I THE CITY OF UPPER SANDUSKY, COUNTY OF WYANDOT, STATE OF OHIO AND BEING PART OF THE NORTHWEST QUARTER OF SECTION 33, TOWNSHIP 2 SOUTH, RANGE 14 EAST

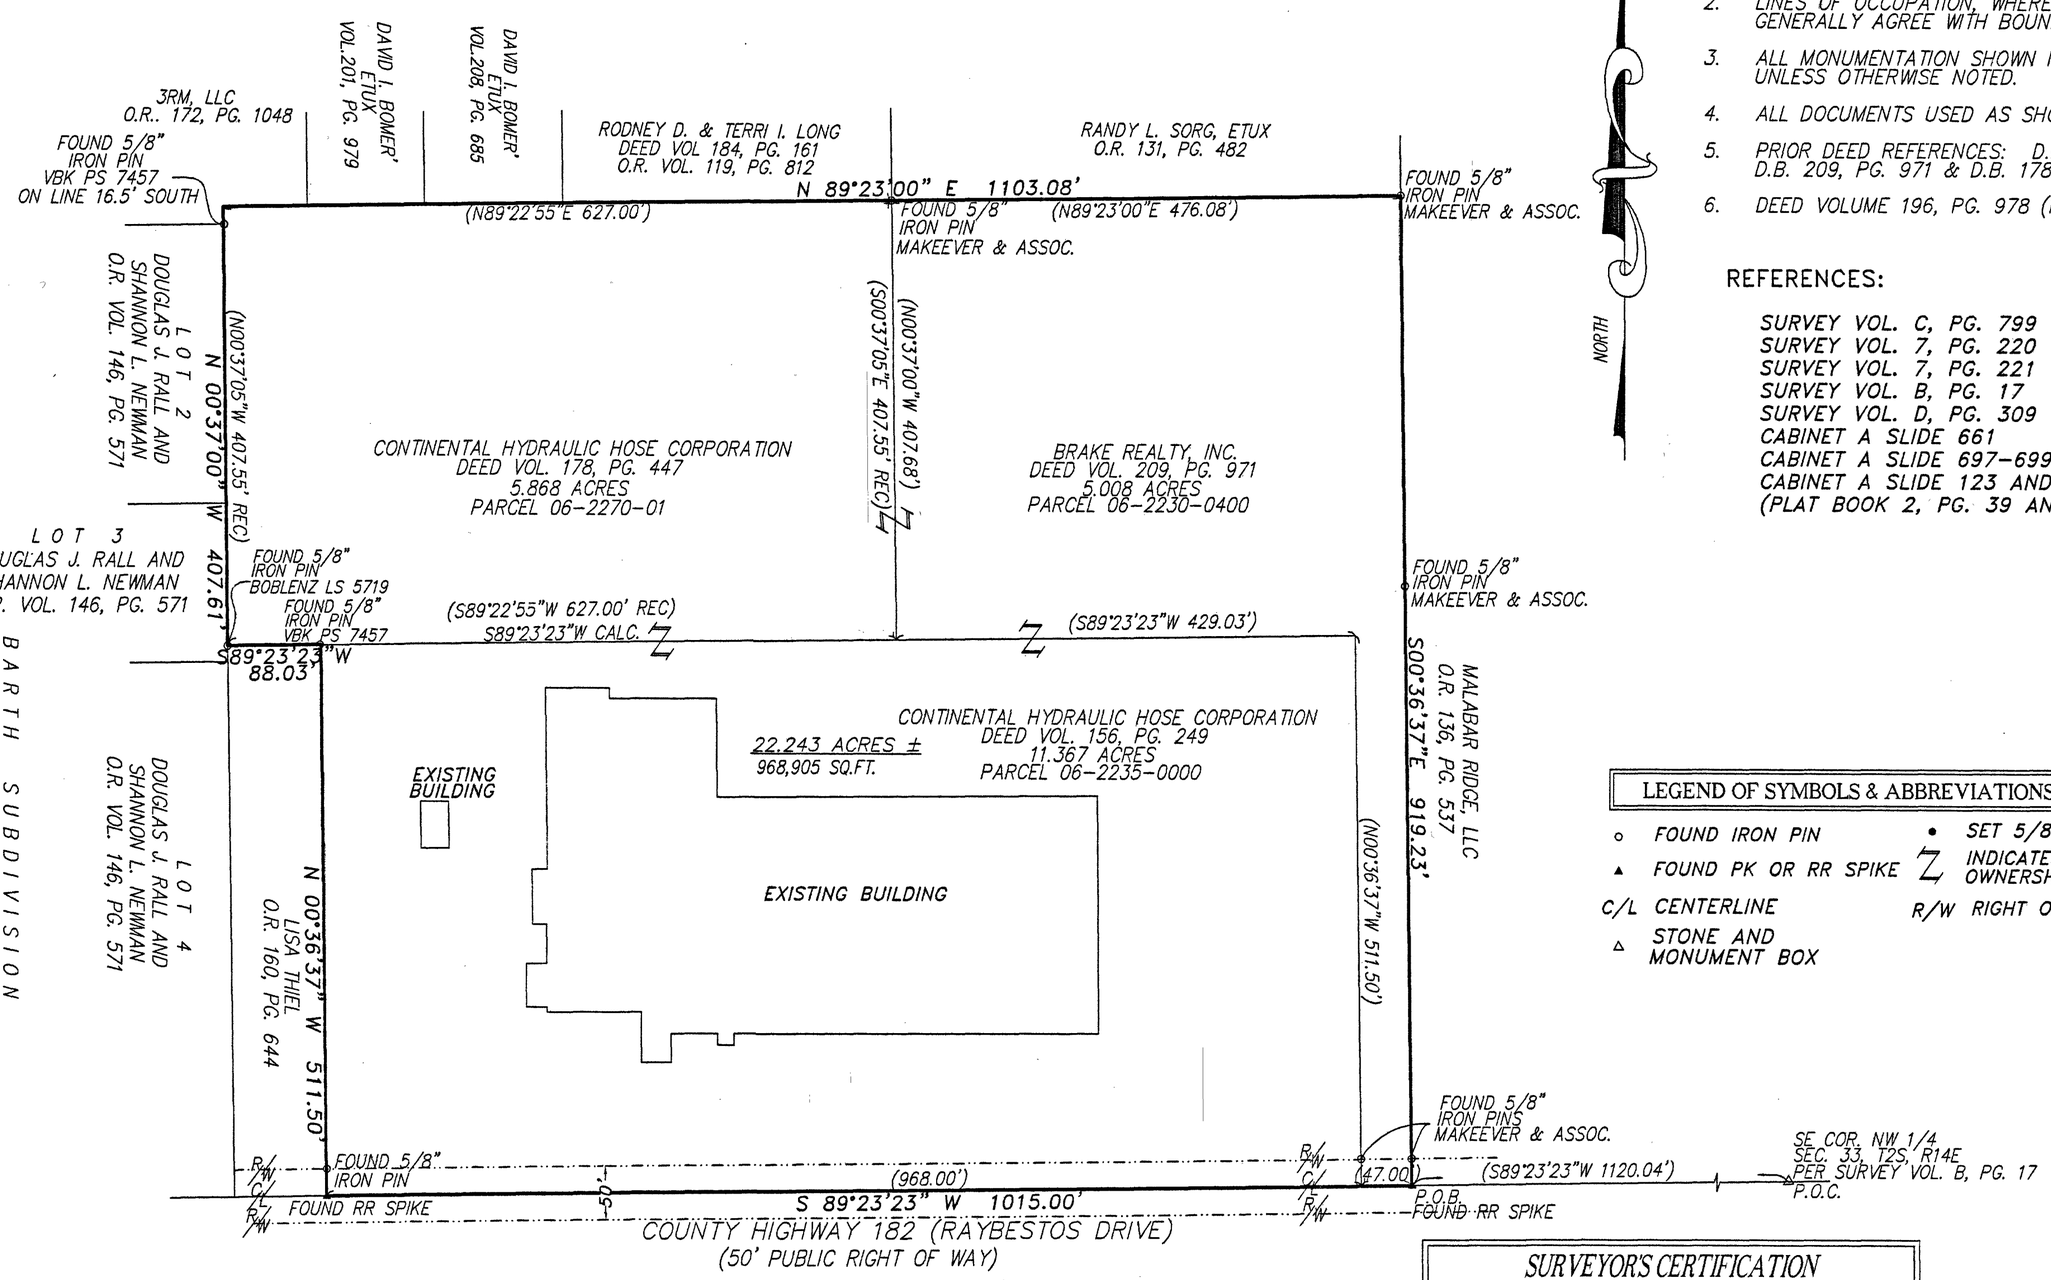

NOTES:

1. BASIS OF BEARINGS: S 89°23'23" W RECORDED IN D.BI. 209, PG. 971 OF THE WYANDOT COUNTY, OHIO RECORDER'S OFFICE.
2. LINES OF OCCUPATION, WHEREVER THEY EXIST, GENERALLY AGREE WITH BOUNDARY LINES.
3. ALL MONUMENTATION SHOWN IN GOOD CONDITION UNLESS OTHERWISE NOTED.
4. ALL DOCUMENTS USED AS SHOWN.
5. PRIOR DEED REFERENCES: D.B. 156, PG. 249 D.B. 209, PG. 971 & D.B. 178, PG. 447
6. DEED VOLUME 196, PG. 978 (MERGER)

REFERENCES:

SURVEY VOL. C, PG. 799
SURVEY VOL. 7, PG. 220
SURVEY VOL. 7, PG. 221
SURVEY VOL. B, PG. 17
SURVEY VOL. D, PG. 309
CABINET A SLIDE 661
CABINET A SLIDE 697-699
CABINET A SLIDE 123 AND 124
(PLAT BOOK 2, PG. 39 AND 40)

LEGEND OF SYMBOLS & ABBREVIATIONS

- ○ FOUND IRON PIN
- ▲ FOUND PK OR RR SPIKE
- C/L CENTERLINE
- △ STONE AND MONUMENT BOX
- • SET 5/8" IRON PIN
- Z INDICATES MUTUAL OWNERSHIP
- R/W RIGHT OF WAY

SURVEY NUMBER: 07-67
VOLUME: C PAGE: 1089
DATE FILED: 08-13-07
PARCEL #: 06-2270-0100, 06-2235-0000

ALL REGIONAL PLANNING REQUIREMENTS HAVE BEEN APPROVED FOR THIS SURVEY
APPLICATION # N/A

GRAPHIC SCALE
100 0 50 100 200 400
(IN FEET)
1 INCH = 100' FT.

SURVEYOR'S CERTIFICATION

THIS SURVEY WAS MADE FROM AN ACTUAL FIELD SURVEY PERFORMED ON JUNE 28, 2007. OCCUPATION GENERALLY FITS THIS SURVEY, NO OCCUPATION WAS OBSERVED OTHER THAN THAT SHOWN ON THIS PLAT.

8-13-07

DAVID J. KUETHE
REGISTERED SURVEYOR NO. 7911
STATE OF OHIO

Bock & Clark's National Surveyors Network
National Coordinators of ALTA/ACSM Land Title Surveys
7370 Kingsgate Way, Suite H, West Chester, Ohio 45069
Phone: (800) Survey2, Fax: (800) 227-9973 www.bock-clark.com

BOCK & CLARK CORP. 1-800-SURVEY2

SHEET 1 OF 1

Bock & Clark Project No. 1200700295