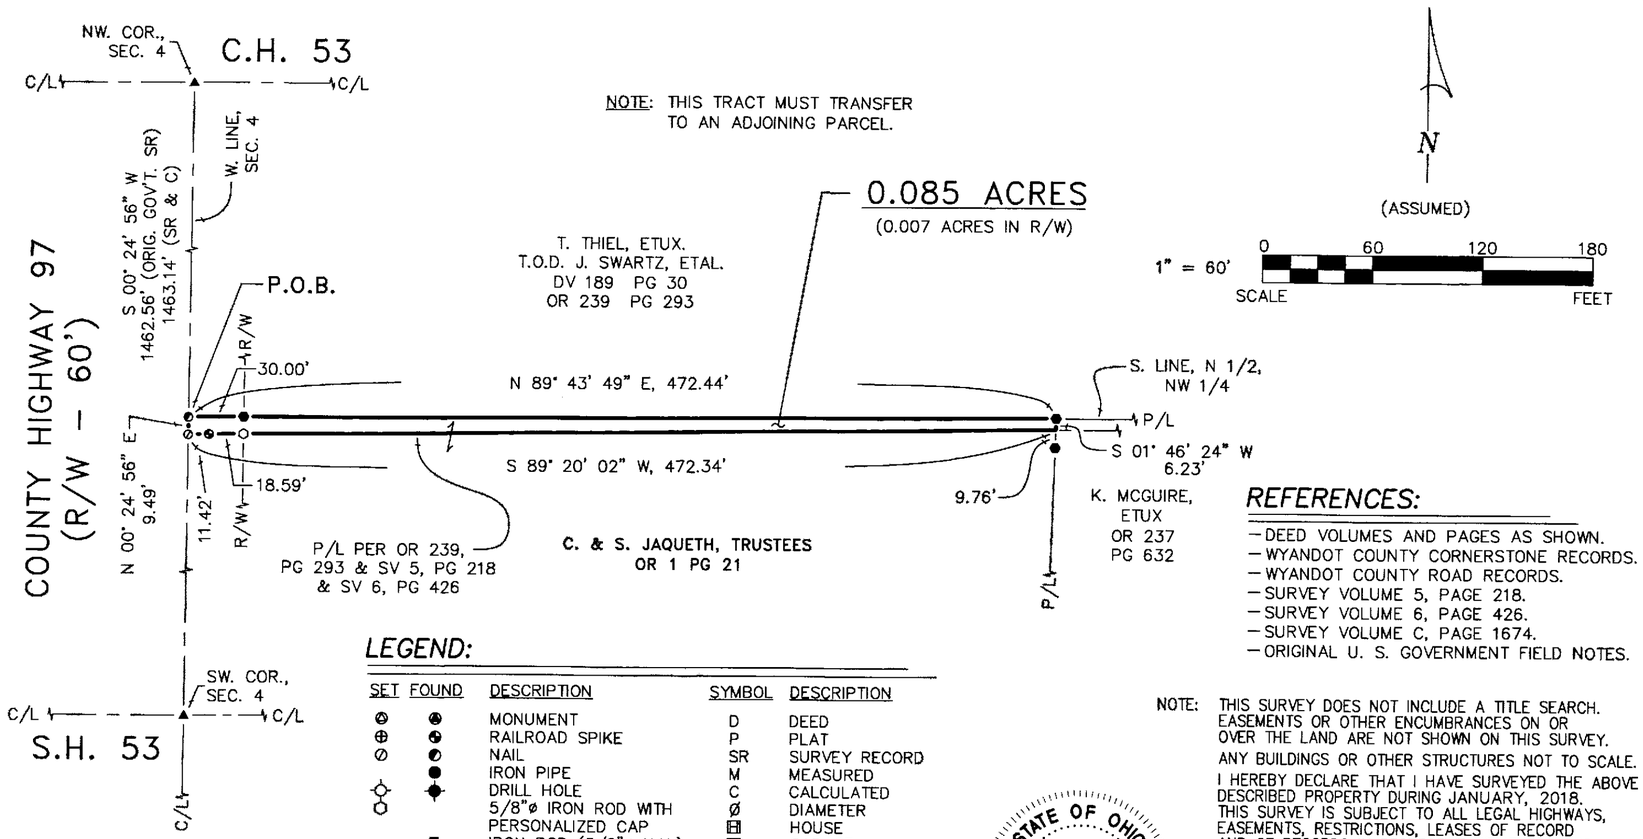

LEGEND:

SET	FOUND	DESCRIPTION	SYMBOL	DESCRIPTION
⊛	⊛	MONUMENT	D	DEED
⊕	⊕	RAILROAD SPIKE	P	PLAT
⊘	⊘	NAIL	SR	SURVEY RECORD
	●	IRON PIPE	M	MEASURED
☼	✦	DRILL HOLE	C	CALCULATED
○		5/8"ø IRON ROD WITH PERSONALIZED CAP	ø	DIAMETER
	⬢	IRON ROD (5/8"ø U.N.)	H	HOUSE
	▲	STONE	G	GARAGE
	▣	MONUMENT BOX	B	BARN
	■	POST	S	SHED
	—x—	FENCE	C/L	CENTERLINE
			R/W	RIGHT-OF-WAY
			P/L	PROPERTY LINE
			⌀	UTILITY POLE

REFERENCES:

- DEED VOLUMES AND PAGES AS SHOWN.
- WYANDOT COUNTY CORNERSTONE RECORDS.
- WYANDOT COUNTY ROAD RECORDS.
- SURVEY VOLUME 5, PAGE 218.
- SURVEY VOLUME 6, PAGE 426.
- SURVEY VOLUME C, PAGE 1674.
- ORIGINAL U. S. GOVERNMENT FIELD NOTES.

NOTE: THIS SURVEY DOES NOT INCLUDE A TITLE SEARCH. EASEMENTS OR OTHER ENCUMBRANCES ON OR OVER THE LAND ARE NOT SHOWN ON THIS SURVEY. ANY BUILDINGS OR OTHER STRUCTURES NOT TO SCALE.

I HEREBY DECLARE THAT I HAVE SURVEYED THE ABOVE DESCRIBED PROPERTY DURING JANUARY, 2018. THIS SURVEY IS SUBJECT TO ALL LEGAL HIGHWAYS, EASEMENTS, RESTRICTIONS, LEASES OF RECORD AND OF RECORDS IN RESPECTIVE UTILITY OFFICES. THE BEARINGS REFERRED TO HEREON ARE BASED ON AN ASSUMED MERIDIAN AND ARE ONLY FOR THE PURPOSE OF ANGULAR MEASUREMENT.

STATE OF OHIO
VICTOR B. KOEHLER
S-7457
REGISTERED
PROFESSIONAL SURVEYOR

Victor B. Koehler 01-23-2018

VICTOR B. KOEHLER, P.S. NO. 7457 DATE

JOB #:	DRAWN:	CHECKED:	REVISIONS:
17143-S2	MSW 01-19-18	VBK 01-22-18	

SURVEY FOR: JAQUETH-THIEL

BEING A PARCEL OF LAND SITUATED IN PART OF THE NORTHWEST QUARTER OF SECTION 4, T-3-S, R-13-E, MIFFLIN TOWNSHIP, WYANDOT COUNTY, OHIO.

KOEHLER SURVEYING, INC.
P.O. BOX 28 UPPER SANDUSKY, OHIO 43351
(419) 294-5388 KSI@WOH.RR.COM

ALL REGIONAL PLANNING REQUIREMENTS HAVE BEEN APPROVED FOR THIS SURVEY
APPLICATION # N/A - ADJOWER

SURVEY NUMBER: 18-05
VOLUME: C **PAGE:** 1680
DATE FILED: 1-24-18
PARCEL #: 20-1240-0000