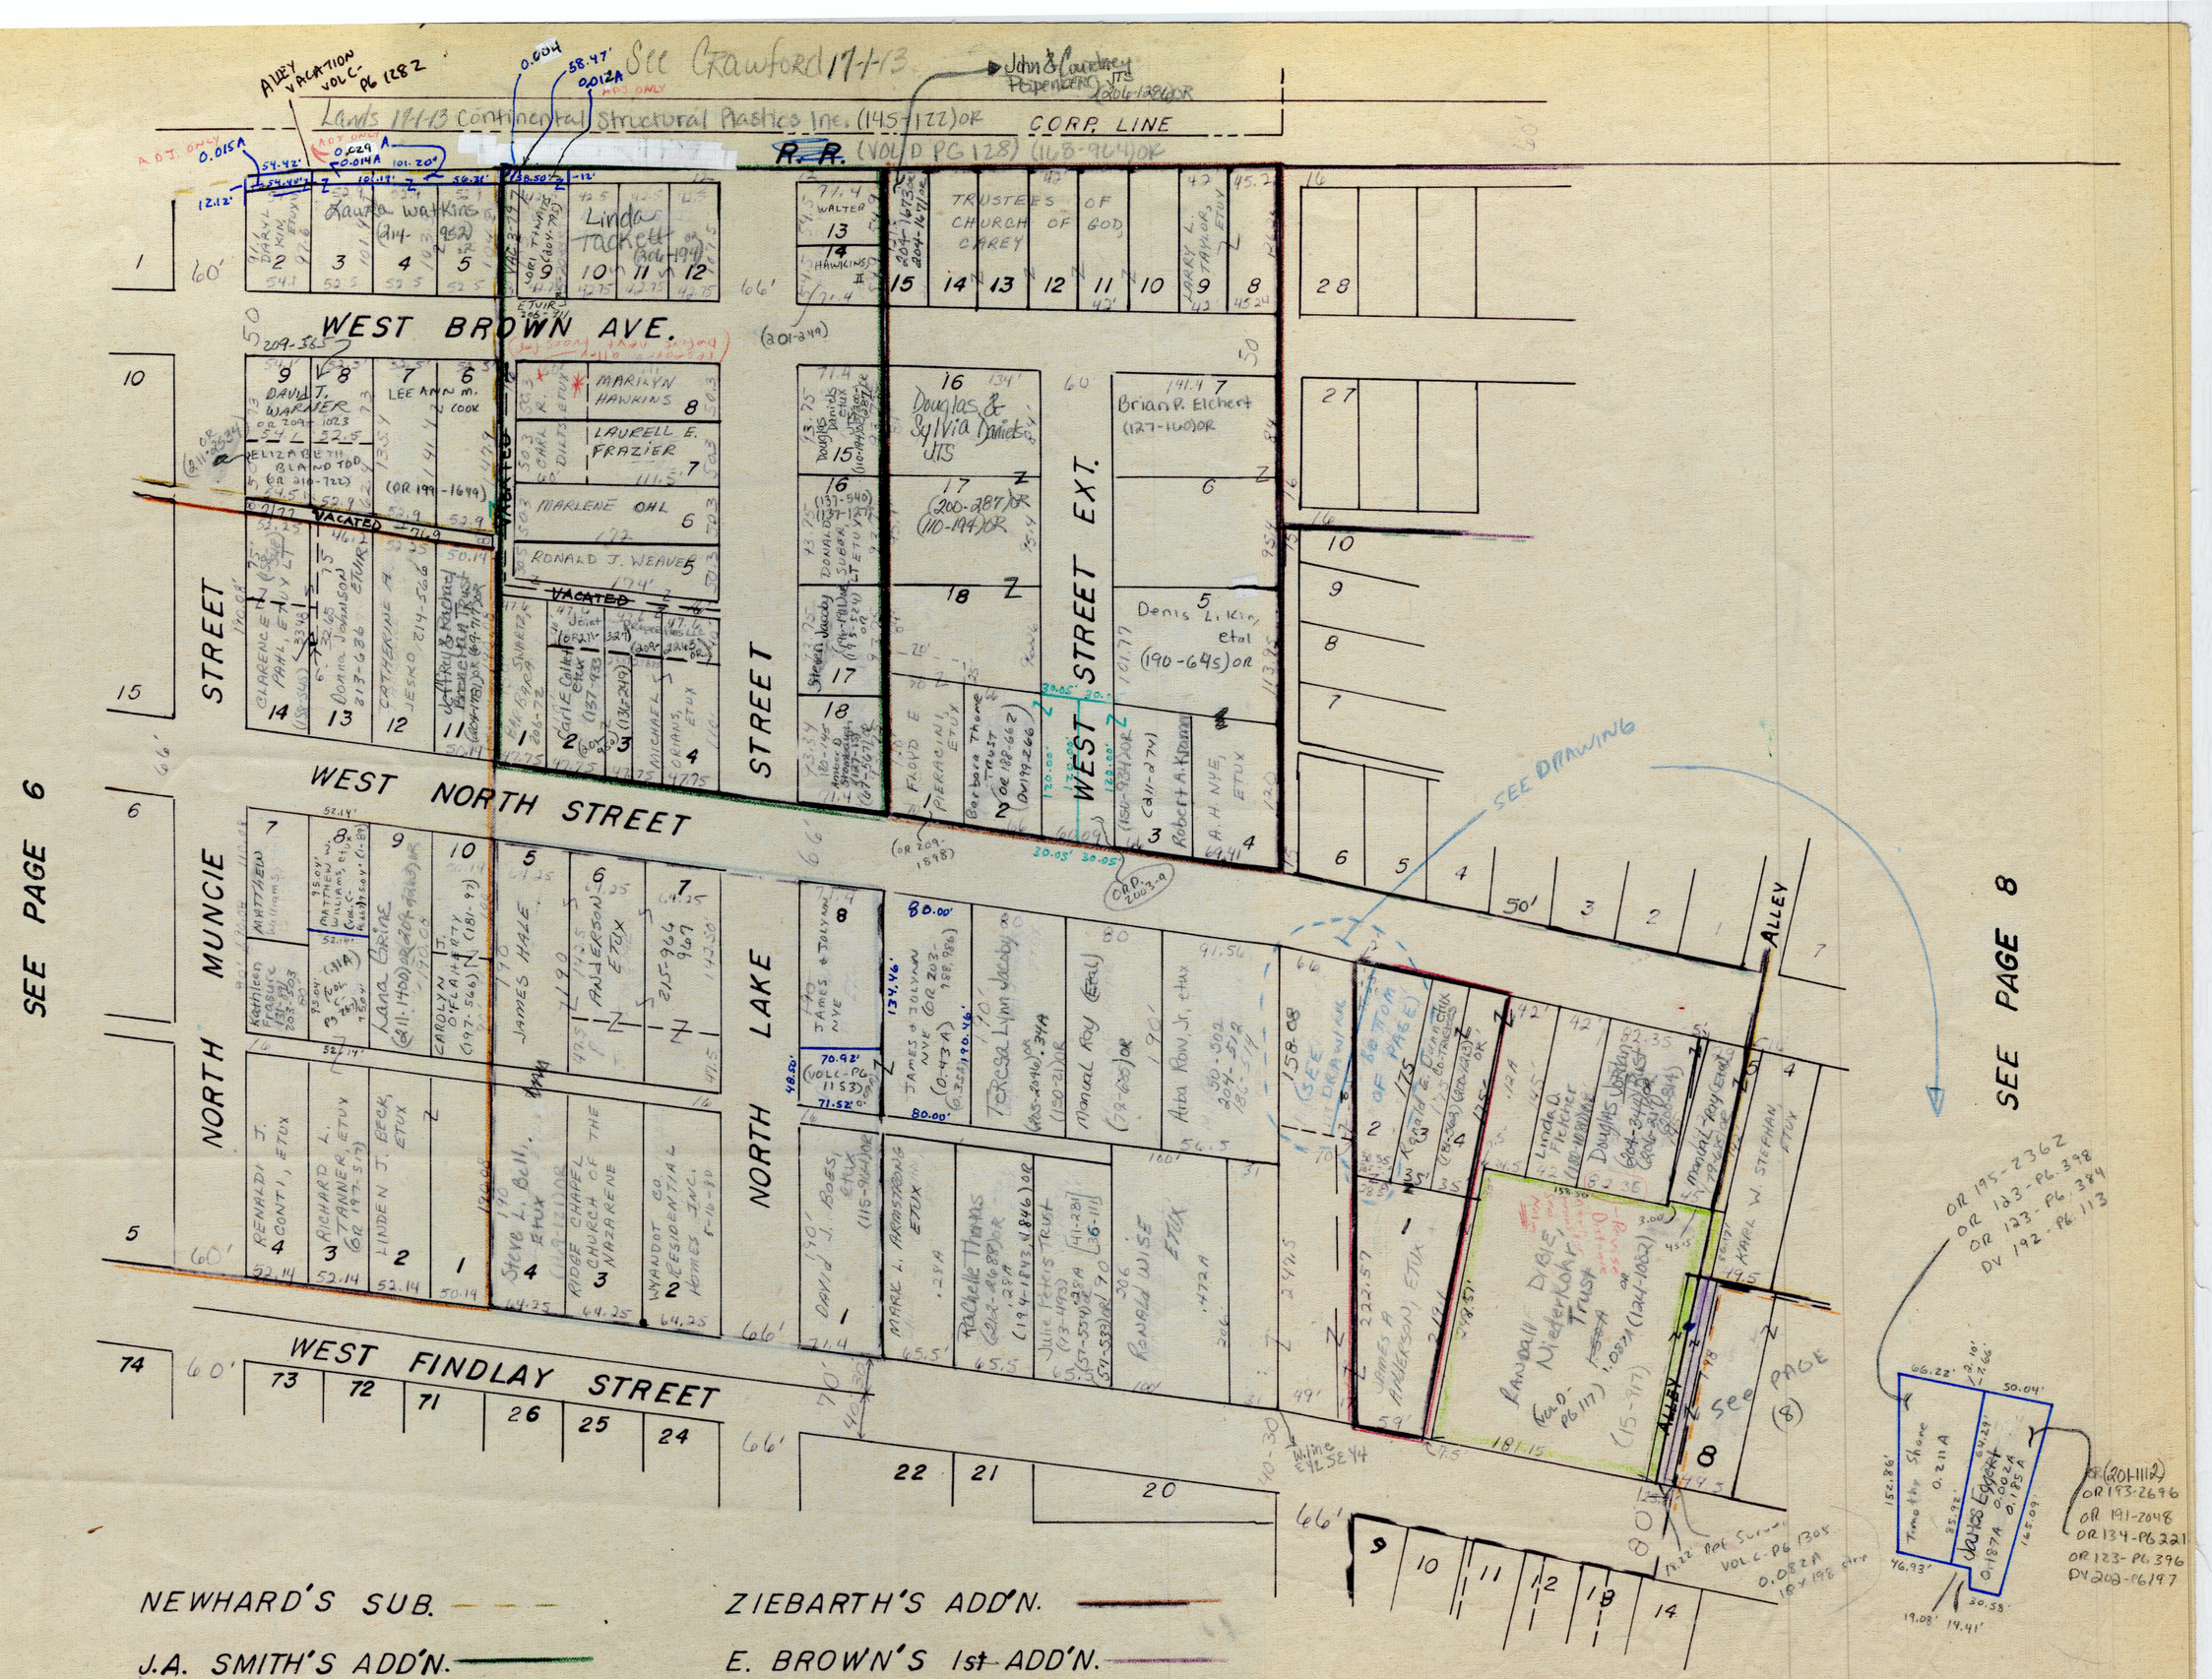
See Crawford 17-1-13
Lands 17-1-13 Continental Structural Plastics Inc. (145-122) OR
CORP. LINE
R.R. (VOL D PG 128) (148-964) OR
ALLEY VACATION VOL C- PG 1282
WEST BROWN AVE.
WEST NORTH STREET
WEST FINDLAY STREET
NORTH MUNCIE STREET
NORTH LAKE STREET
WEST STREET EXT.
ALLEY
VACATED
TRUSTEES OF CHURCH OF GOD
Linda Tackett
Laura Watkins
MARILYN HAWKINS
LAURELL E. FRAZIER
MARLENE OHL
RONALD J. WEAVER
Douglas & Sylvia Daniels JTS
Brian P. Eichert
Denis Liikin, etal
Robert A. Krouse
A. H. NYE, ETUX
Barbara Thome Trust
FLOYD E. PIERACINI, ETUX
Randall Dible, Niederkohr Trust
Karl W. Stephan, etux
Linda Fletcher
Douglas Watson
Marital Trust
Timothy Shane
Charles Eggert
SEE DRAWING
SEE PAGE 6
SEE PAGE 8
SEE PAGE (8)
SEE PAGE 13
OR 195-2362
OR 123-PG 398
OR 123-PG 384
DV 192-PG 113
OR 193-2696
OR 191-2048
OR 134-PG 221
OR 123-PG 396
DV 202-PG 197
NEWHARD'S SUB.
J.A. SMITH'S ADD'N.
C.C. BROWN'S ADD'N.
Mc. D.M. CAREY'S ADD'N.
C.C. SIMONIS SUB.
ZIEBARTH'S ADD'N.
E. BROWN'S 1st ADD'N.
COURTRIGHT'S ADD'N.
CHEESBROUGH'S ADD'N.
W. M. BUELL'S ADD'N.